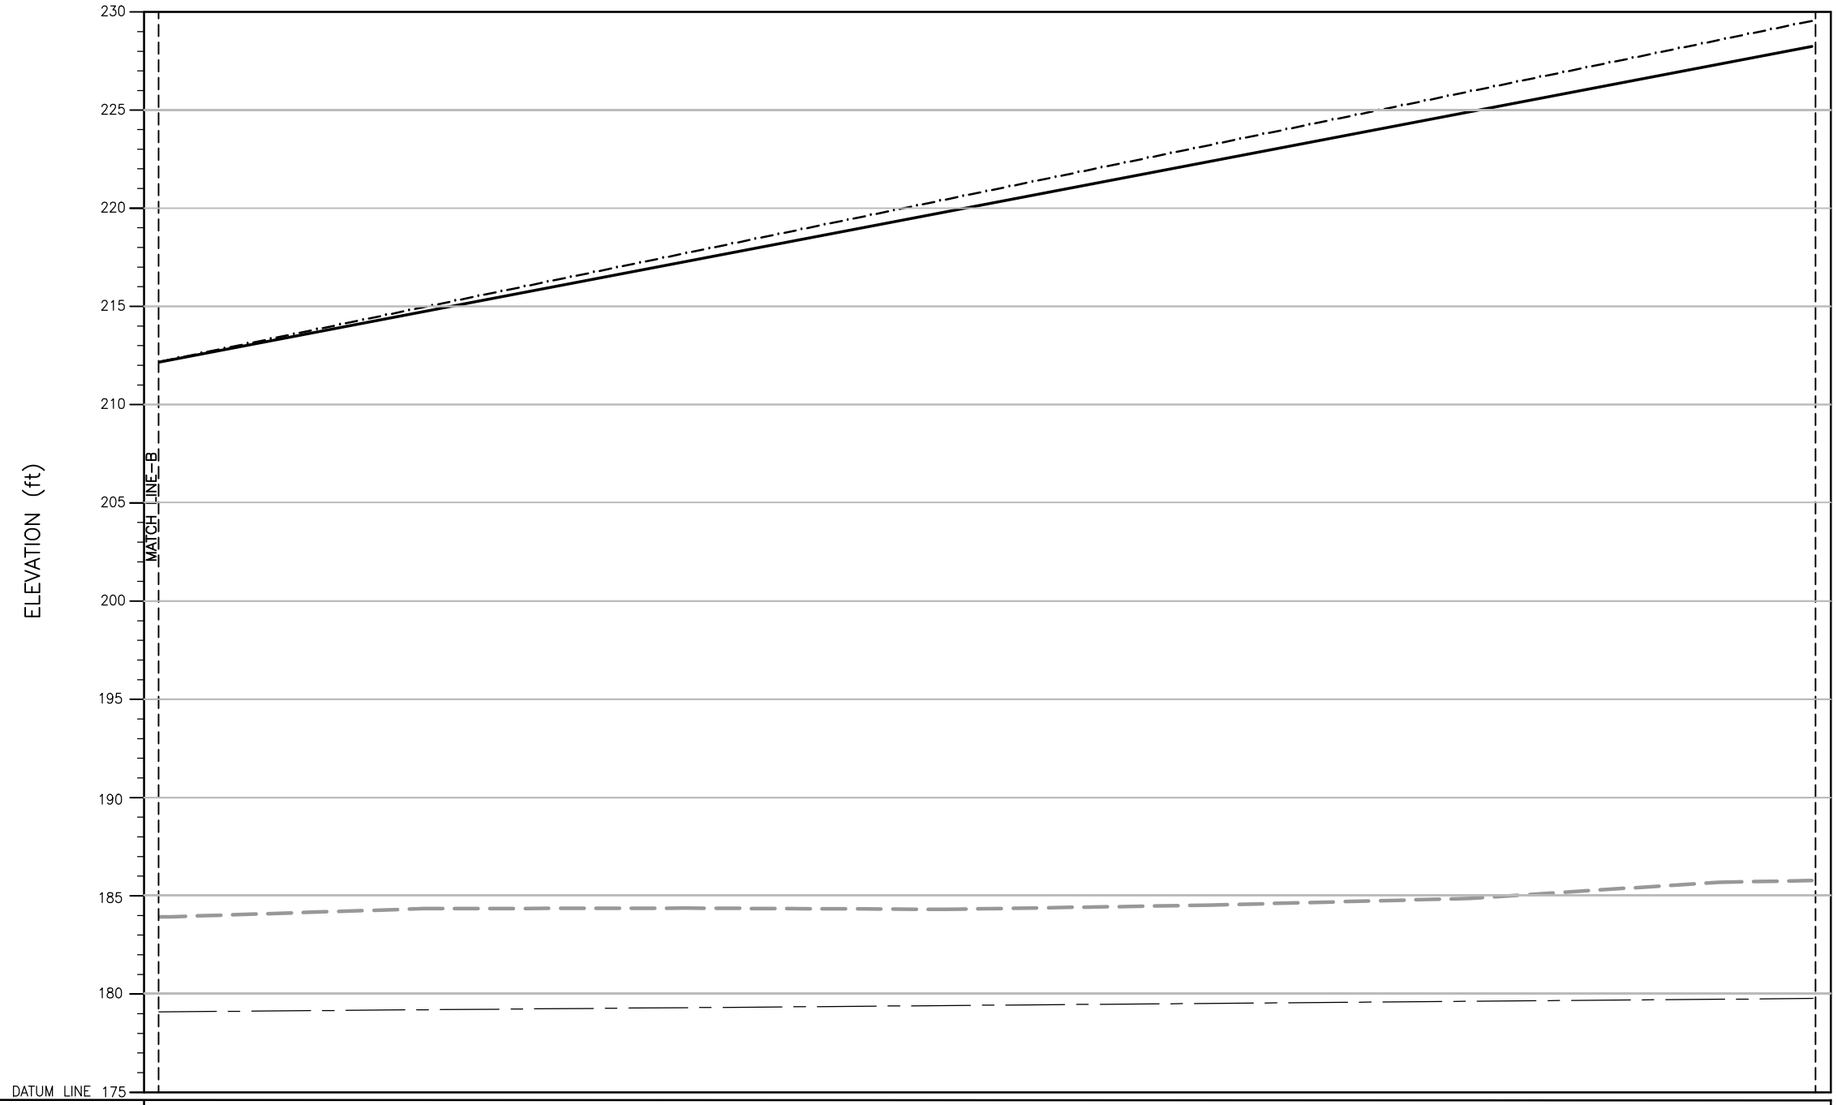


**LEGEND:**

- GL LAND SIDE
- GL RIVER SIDE
- ELEVATION
- HIGH FLOOD LEVEL (H.F.L.)

| | | | | | | | | |
|---|---|---|---|---|---|---|---|---|
| H.F.L. (ft) | | | | | | | | 179.75 |
| GL LAND SIDE (ft) | | | | | | | | 228.19 |
| GL RIVER SIDE (ft) | | | | | | | | 229.49 |
| ELEVATION (ft) | 183.91 | 184.32 | 184.35 | 184.29 | 184.50 | 184.84 | 185.67 | 185.75 |
| DISTANCE (MILE/FURLONG) | 2/0 | 2/1 | 2/2 | 2/3 | 2/4 | 2/5 | 2/6 | 2/7 |

0 4 10 FEET
VERTICAL SCALE
0 250 500 FEET
HORIZONTAL SCALE

**PROFILE**

NOTE:
1. (1 MILE = 8 FURLONG) AND (1 FURLONG = 660 FEET)
2. THE HFL HAS BEEN ESTIMATED BASED ON THE SINDH BUND MANUAL AND IS YET TO BE VALIDATED BY HISTORIC OBSERVATION.

**(SHEET 3 OF 3)**

CLIENT:
**IRRIGATION DEPARTMENT**
GOVERNMENT OF SINDH

**SINDH RESILIENCE PROJECT**
SINDH IRRIGATION DEPARTMENT

| REV. | DATE | DESCRIPTION | BY | CKD. | APPR. |
|---|---|---|---|---|---|
| | | | | | |

| | |
|---|---|
| DRAWN | AA |
| CHECKED | |
| RECOMMENDED | |
| APPROVED | |

**IRRIGATION DEPARTMENT**
**AGANI AKIL LOOP BUND MILE 0-0 TO 2-7**
**LONGITUDINAL PROFILE**
DISTANCE 2/0 TO DISTANCE 2/7

| DATE | DWG. NO. | REV. |
|---|---|---|
| MARCH, 2023 | SRP/Agani Akil Loop Bund/LP/03 | 0 |