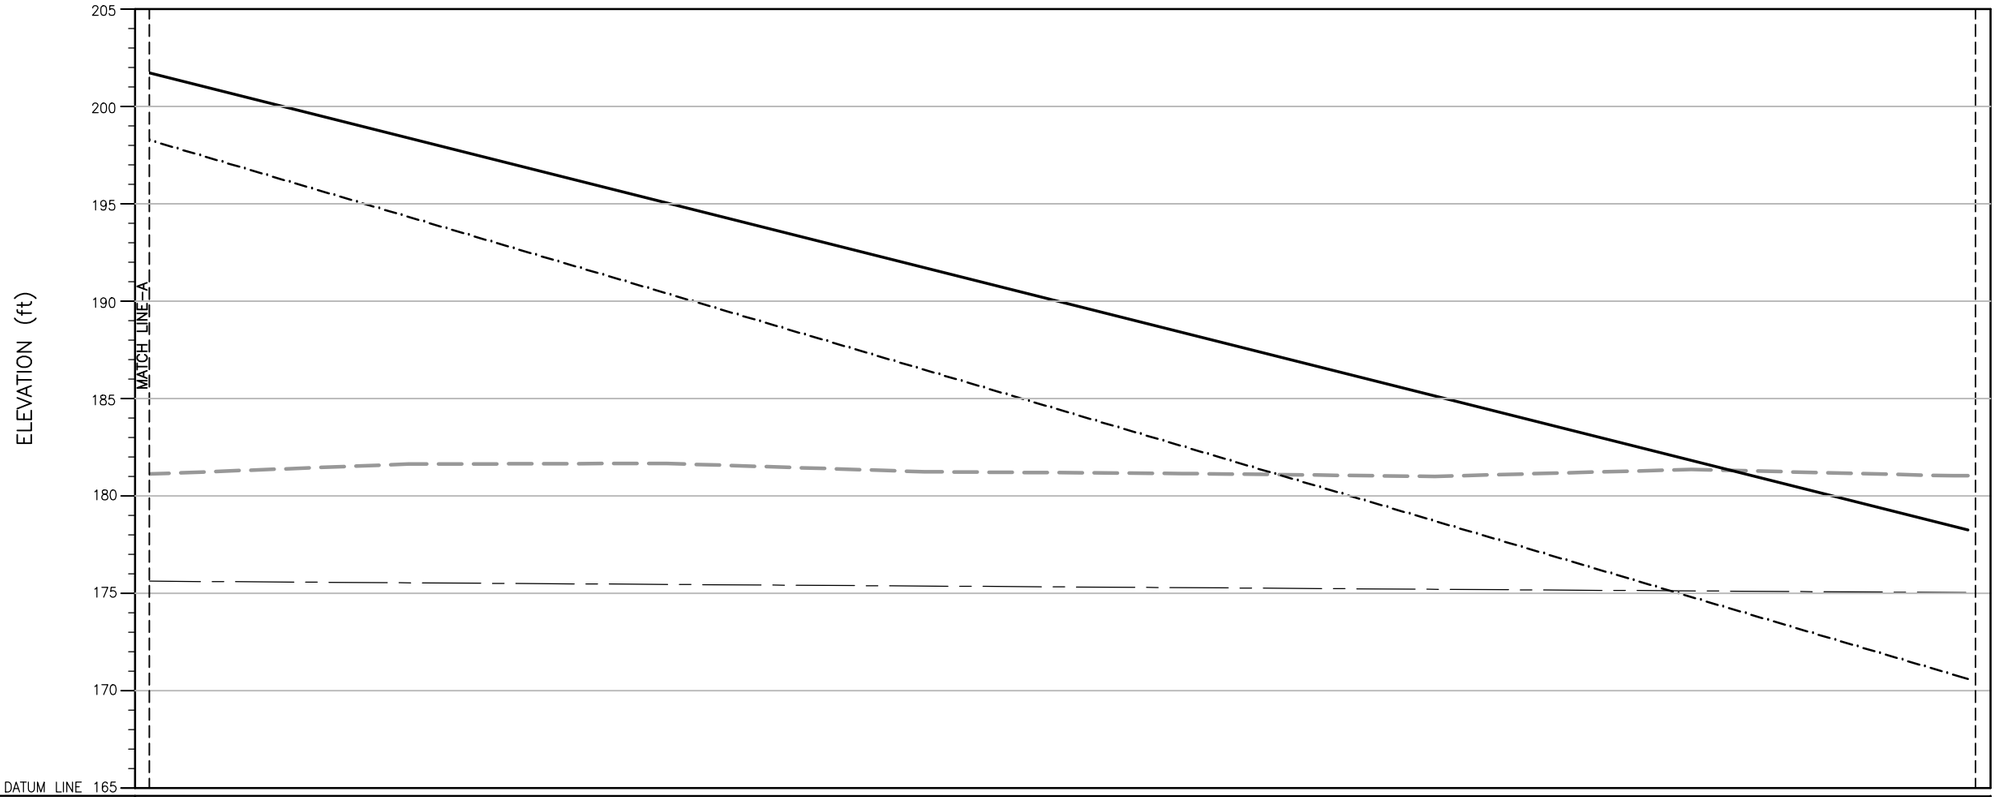

H.F.L. (ft)								175.04
GL LAND SIDE (ft)								178.26
GL RIVER SIDE (ft)								170.61
ELEVATION (ft)	181.13	181.64	181.67	181.25	181.15	181.01	181.36	181.04 181.04
DISTANCE (MILE/FURLONG)	1/0	1/1	1/2	1/3	1/4	1/5	1/6	1/7 2/0

PROFILE

LEGEND:

GL LAND SIDE

GL RIVER SIDE

ELEVATION

HIGH FLOOD LEVEL (H.F.L.)

0 4 10 FEET
VERTICAL SCALE

0 250 500 FEET
HORIZONTAL SCALE

NOTE:

1. (1 MILE = 8 FURLONG) AND (1 FURLONG = 660 FEET)
2. THE HFL HAS BEEN ESTIMATED BASED ON THE SINDH BUND MANUAL AND IS YET TO BE VALIDATED BY HISTORIC OBSERVATION.

(SHEET 2 OF 2)

CLIENT:

IRRIGATION DEPARTMENT
GOVERNMENT OF SINDH

SINDH RESILIENCE PROJECT
SINDH IRRIGATION DEPARTMENT

REV.	DATE	DESCRIPTION	BY	CKD.	APPR.

DRAWN	AA
CHECKED	
RECOMMENDED	
APPROVED	

IRRIGATION DEPARTMENT
AKIL LINK BUND MILE 0-0 TO 2-0
LONGITUDINAL PROFILE
DISTANCE 1/0 TO DISTANCE 2/0

DATE: MARCH, 2023

DWG. NO. SRP/Akil Link Bund/LP/02

REV. 0