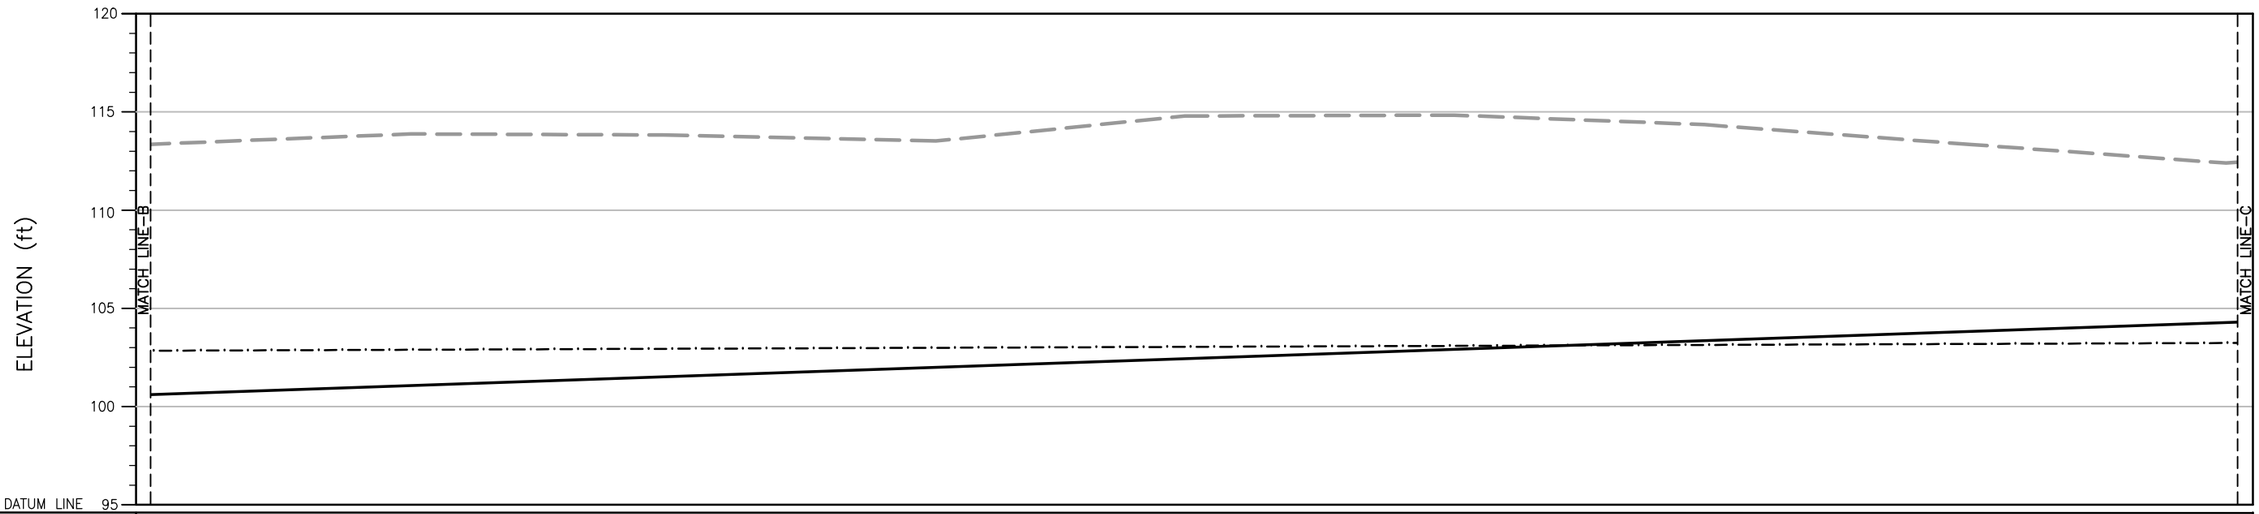

GL LAND SIDE (ft)								
GL RIVER SIDE (ft)								
ELEVATION (ft)	113.35	113.87	113.82	113.51	114.78	114.83	114.34	113.33	112.39
DISTANCE (MILE/FURLONG)	2/0	2/1	2/2	2/3	2/4	2/5	2/6	2/7	3/0

PROFILE

LEGEND:

GL LAND SIDE

GL RIVER SIDE

ELEVATION

0 4 10 FEET
VERTICAL SCALE

0 250 500 FEET
HORIZONTAL SCALE

NOTE:
1 MILE = 8 FURLONG
1 FURLONG = 660 FEET

(SHEET 3 OF 5)

CLIENT:

IRRIGATION DEPARTMENT
GOVERNMENT OF SINDH

SINDH RESILIENCE PROJECT
SINDH IRRIGATION DEPARTMENT

REV.	DATE	DESCRIPTION	BY	CKD.	APPR.

DRAWN	AA
CHECKED	
RECOMMENDED	
APPROVED	

IRRIGATION DEPARTMENT
CHATTAN SHAH LOOP BUND MILE 0-0 TO 4-4 SECOND DEFENCE LINE
LONGITUDINAL PROFILE
DISTANCE 2/0 TO DISTANCE 3/0

DATE | **DWG. NO.** | REV. 0