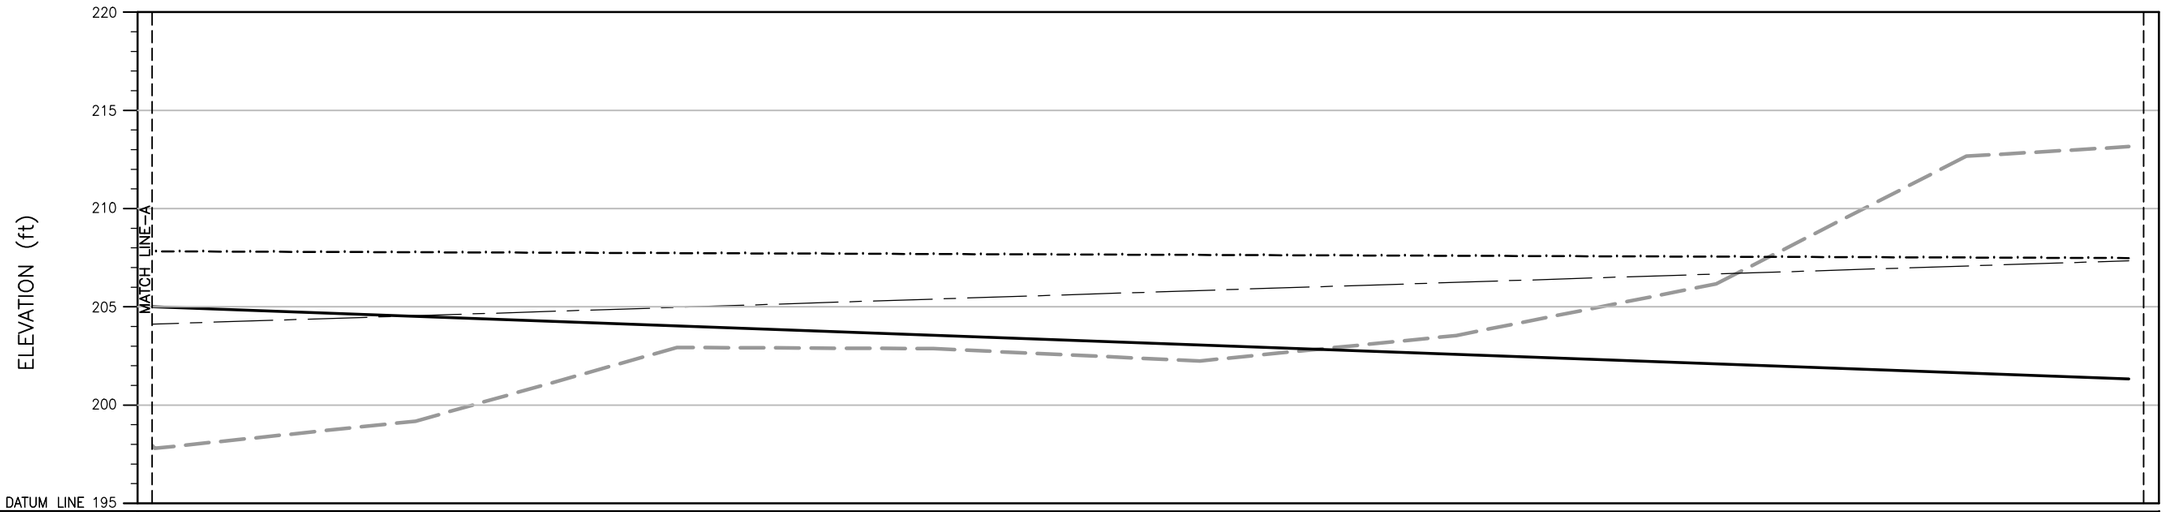

H.F.L. (ft)									207.15
GL LAND SIDE (ft)									201.34
GL RIVER SIDE (ft)									207.48
ELEVATION (ft)	197.81	199.19	202.94	202.88	202.25	203.55	206.17	212.66	213.15
DISTANCE (MILE/FURLONG)	1/0	1/1	1/2	1/3	1/4	1/5	1/6	1/7	2/0

PROFILE

LEGEND:

GL LAND SIDE

GL RIVER SIDE

ELEVATION

HIGH FLOOD LEVEL (H.F.L.)

0 4 10 FEET
VERTICAL SCALE

0 250 500 FEET
HORIZONTAL SCALE

NOTE:

1. (1 MILE = 8 FURLONG) AND (1 FURLONG = 660 FEET)
2. THE HFL HAS BEEN ESTIMATED BASED ON THE SINDH BUND MANUAL AND IS YET TO BE VALIDATED BY HISTORIC OBSERVATION.

(SHEET 2 OF 2)

CLIENT:

IRRIGATION DEPARTMENT
GOVERNMENT OF SINDH

SINDH RESILIENCE PROJECT
SINDH IRRIGATION DEPARTMENT

REV.	DATE	DESCRIPTION	BY	CKD.	APPR.

DRAWN	AA
CHECKED	
RECOMMENDED	
APPROVED	

IRRIGATION DEPARTMENT
DAHAR LOOP BUND MILE 0-0 TO 2-4 SECOND DEFENCE LINE
LONGITUDINAL PROFILE
DISTANCE 1/0 TO DISTANCE 2/0

DATE	DWG. NO.	REV.
MARCH, 2023	SRP/Dahar Loop Bund Mile 0-0 TO 2-4/LP/02	0