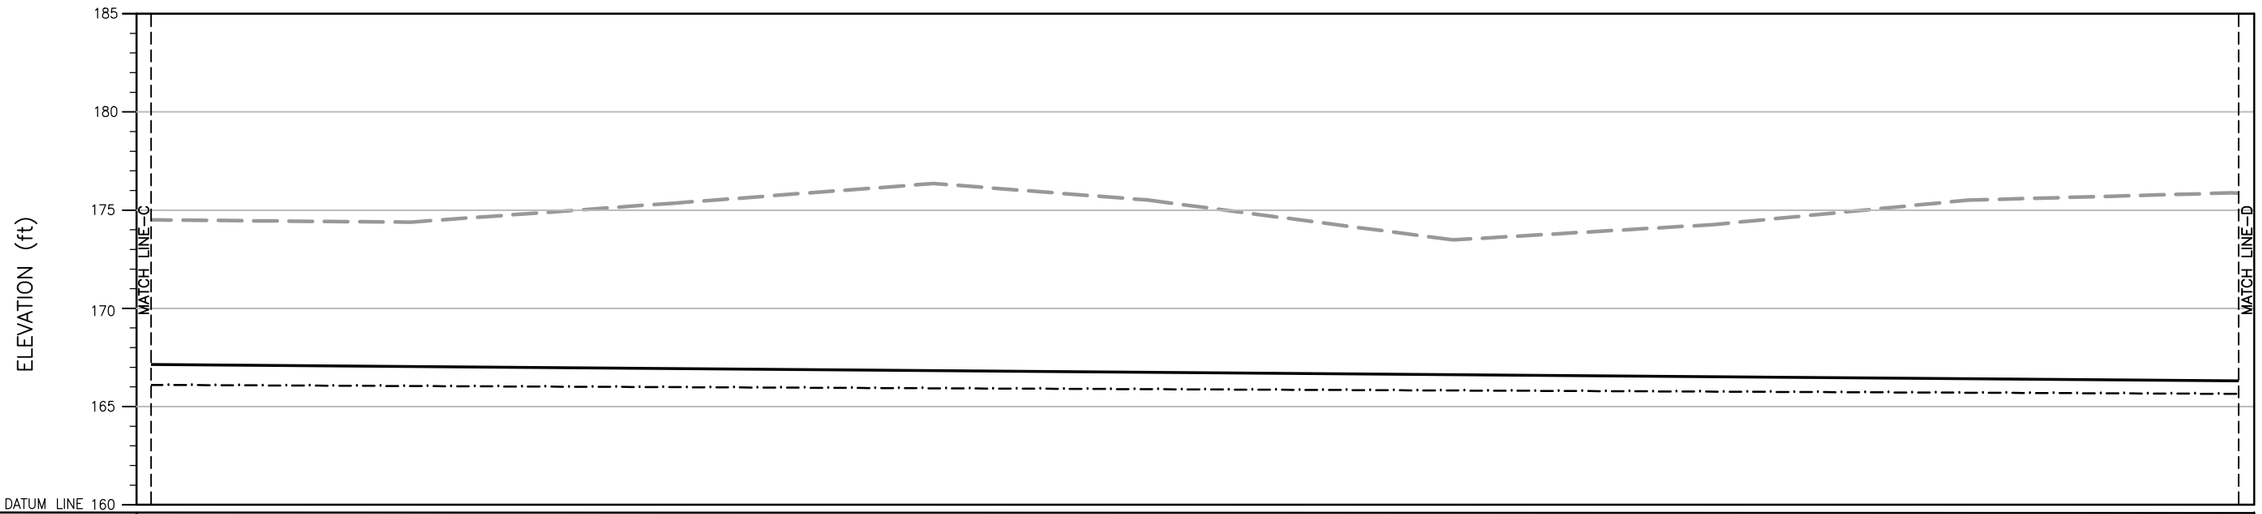

GL LAND SIDE (ft)									
GL RIVER SIDE (ft)									
ELEVATION (ft)	174.50	174.38	175.35	176.35	175.51	173.48	174.25	175.50	175.87
DISTANCE (MILE/FURLONG)	3/0	3/1	3/2	3/3	3/4	3/5	3/6	3/7	4/0

PROFILE

LEGEND:

GL LAND SIDE

GL RIVER SIDE

ELEVATION

0 4 10 FEET
VERTICAL SCALE

0 250 500 FEET
HORIZONTAL SCALE

NOTE:
1 MILE = 8 FURLONG
1 FURLONG = 660 FEET

(SHEET 4 OF 5)

CLIENT:

IRRIGATION DEPARTMENT
GOVERNMENT OF SINDH

SINDH RESILIENCE PROJECT
SINDH IRRIGATION DEPARTMENT

REV.	DATE	DESCRIPTION	BY	CKD.	APPR.

DRAWN	AA
CHECKED	
RECOMMENDED	
APPROVED	

IRRIGATION DEPARTMENT
FAIZ NAHAR BUND MILE 43-3 TO 48-4 FIRST DEFENCE LINE
LONGITUDINAL PROFILE
DISTANCE 3/0 TO DISTANCE 4/0

DATE | **DWG. NO.** | REV. 0