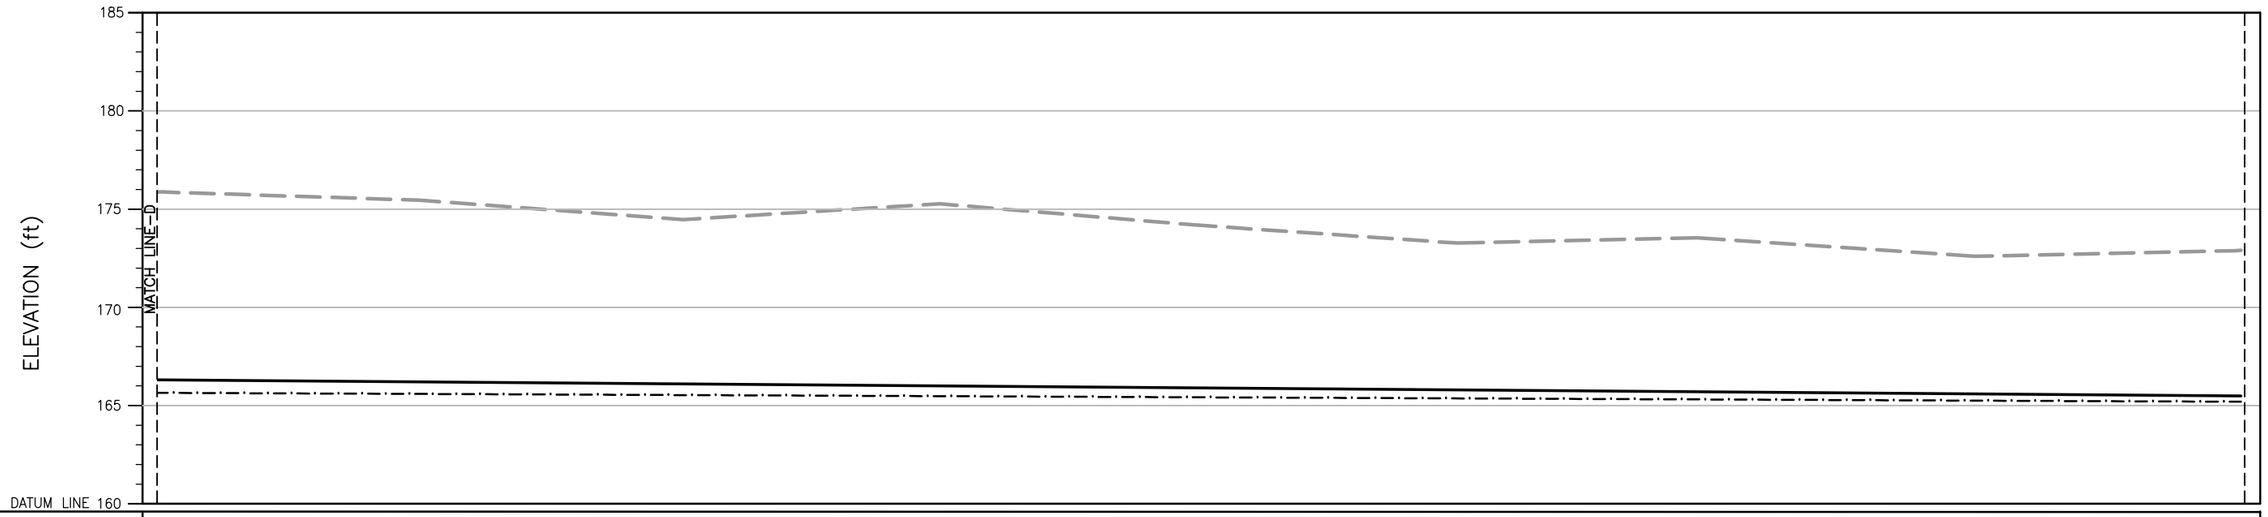

GL LAND SIDE (ft)									165.48
GL RIVER SIDE (ft)									165.19
ELEVATION (ft)	175.87	175.45	174.46	175.26	174.18	173.26	173.54	172.59	172.88 172.90
DISTANCE (MILE/FURLONG)	4/0	4/1	4/2	4/3	4/4	4/5	4/6	4/7	5/0 5/1

PROFILE

LEGEND:

GL LAND SIDE

GL RIVER SIDE

ELEVATION

0 4 10 FEET
VERTICAL SCALE

0 250 500 FEET
HORIZONTAL SCALE

NOTE:
1 MILE = 8 FURLONG
1 FURLONG = 660 FEET

(SHEET 5 OF 5)

CLIENT:

IRRIGATION DEPARTMENT
GOVERNMENT OF SINDH

SINDH RESILIENCE PROJECT
SINDH IRRIGATION DEPARTMENT

REV.	DATE	DESCRIPTION	BY	CKD.	APPR.

DRAWN	AA
CHECKED	
RECOMMENDED	
APPROVED	

IRRIGATION DEPARTMENT
FAIZ NAHAR BUND MILE 43-3 TO 48-4 FIRST DEFENCE LINE
LONGITUDINAL PROFILE
DISTANCE 3/0 TO DISTANCE 5/1

DATE | **DWG. NO.** | REV. 0