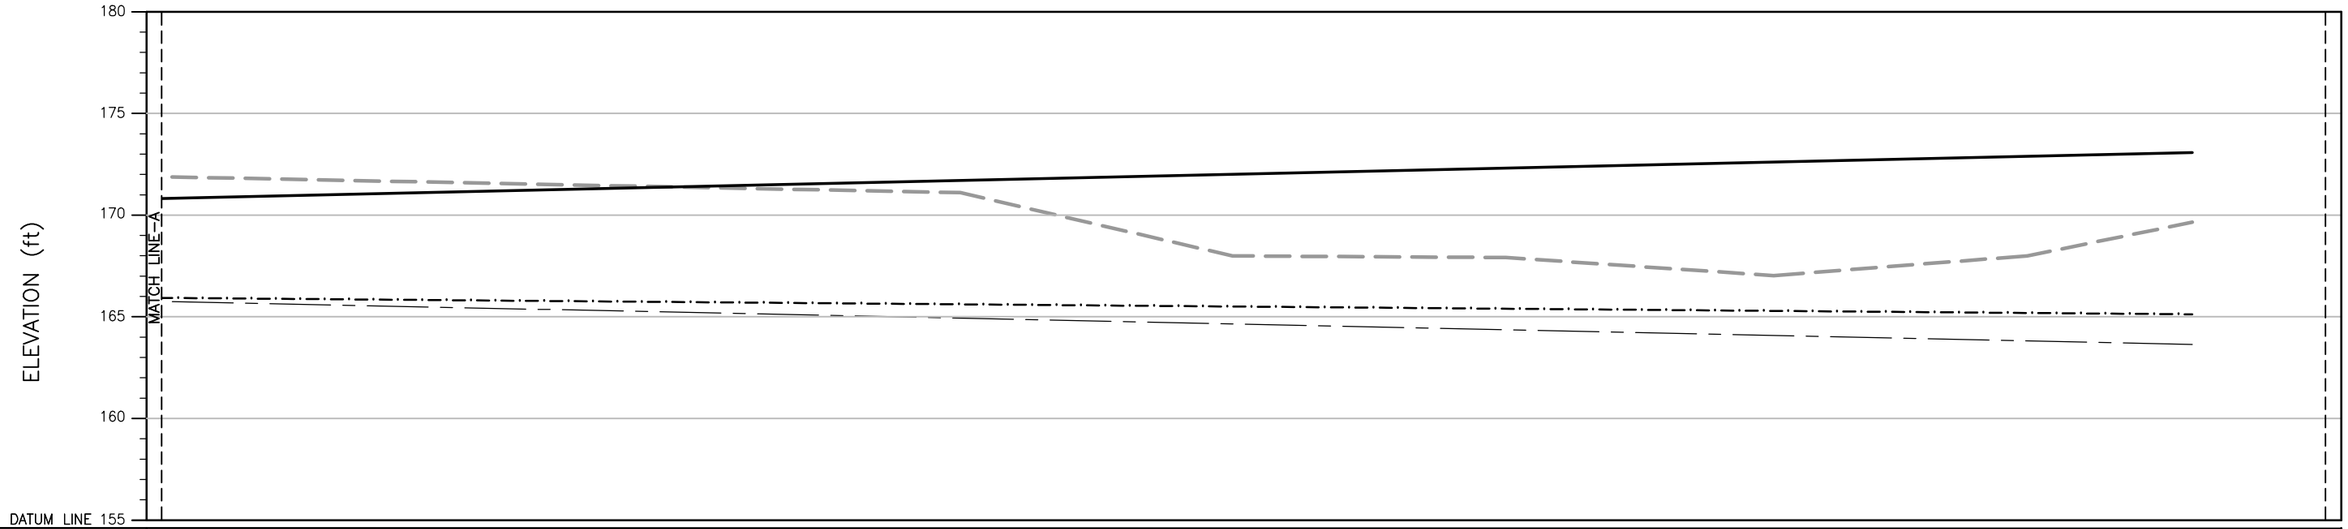

H.F.L. (ft)							163.19
GL LAND SIDE (ft)							173.13
GL RIVER SIDE (ft)							165.19
ELEVATION (ft)		171.17	168.06	167.98	167.09	168.06	169.71
DISTANCE (MILE/FURLONG)		1/2	1/3	1/4	1/5	1/6	1/7

PROFILE

LEGEND:

GL LAND SIDE

GL RIVER SIDE

ELEVATION

HIGH FLOOD LEVEL (H.F.L.)

0 4 10 FEET
VERTICAL SCALE

0 250 500 FEET
HORIZONTAL SCALE

NOTE:

1. (1 MILE = 8 FURLONG) AND (1 FURLONG = 660 FEET)
2. THE HFL HAS BEEN ESTIMATED BASED ON THE SINDH BUND MANUAL AND IS YET TO BE VALIDATED BY HISTORIC OBSERVATION.

(SHEET 2 OF 2)

CLIENT:

IRRIGATION DEPARTMENT
GOVERNMENT OF SINDH

SINDH RESILIENCE PROJECT
SINDH IRRIGATION DEPARTMENT

REV.	DATE	DESCRIPTION	BY	CKD.	APPR.

DRAWN	AA
CHECKED	
RECOMMENDED	
APPROVED	

IRRIGATION DEPARTMENT
FAIZ NAHAR DIVERSION BUND 43-4 TO 45-4 SECOND DEFENCE LINE
LONGITUDINAL PROFILE
DISTANCE 1/2 TO DISTANCE 1/7

DATE	DWG. NO.	REV.
MARCH, 2023	SRP/Faiz Nahar Diversion Bund 43-4 To 45-4/LP/02	0