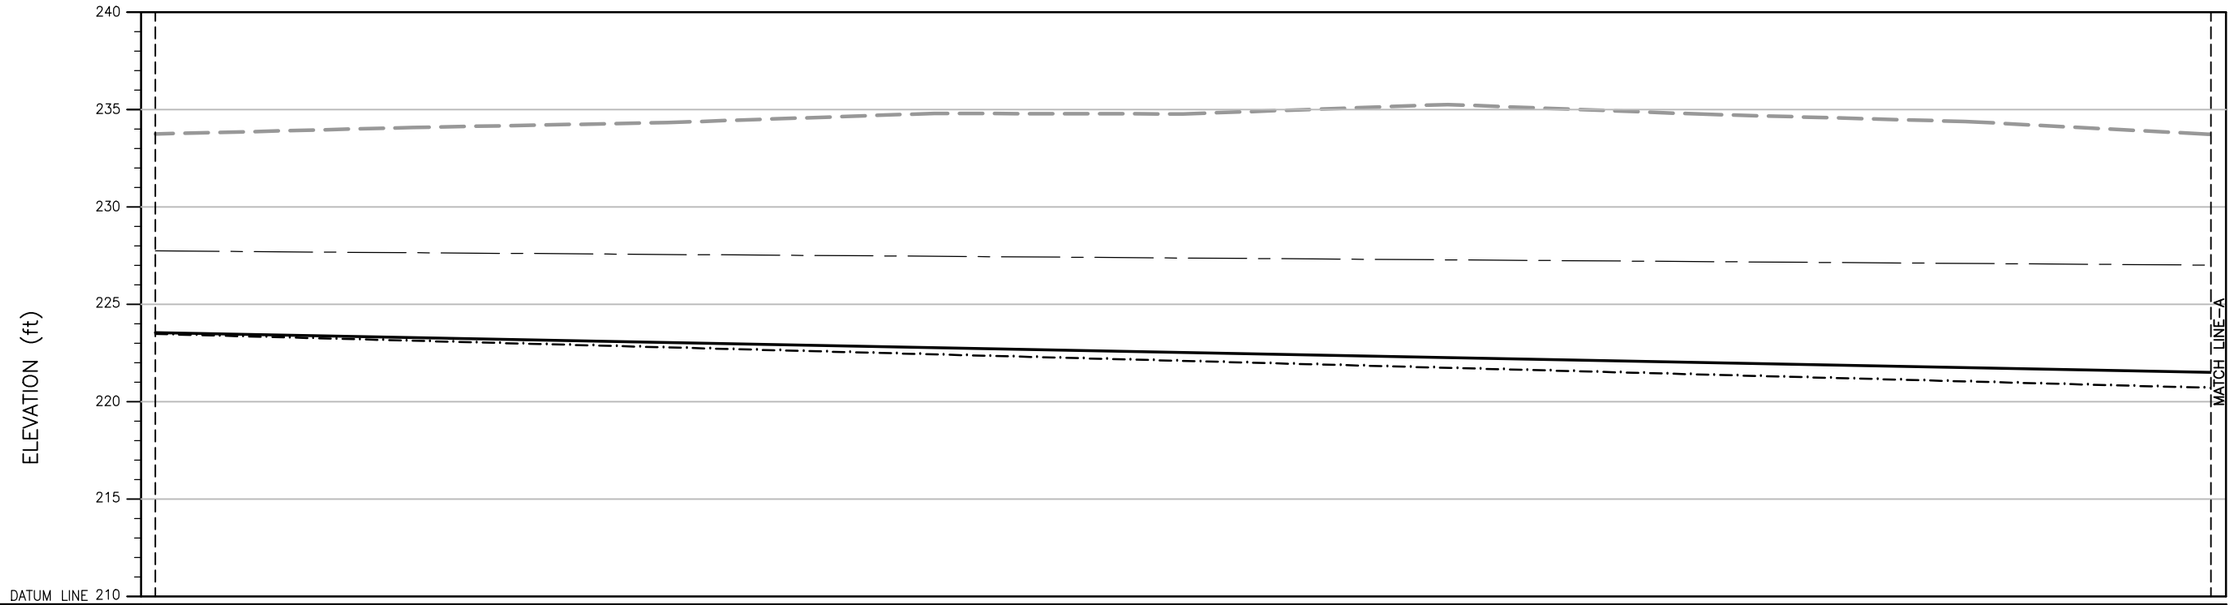

H.F.L. (ft)	226.74								
GL LAND SIDE (ft)	223.55								
GL RIVER SIDE (ft)	223.48								
ELEVATION (ft)	233.74	234.08	234.33	234.80	234.77	235.26	234.77	234.39	233.74
DISTANCE (MILE/FURLONG)	0/0	0/1	0/2	0/3	0/4	0/5	0/6	0/7	1/0

PROFILE

LEGEND:

GL LAND SIDE

GL RIVER SIDE

ELEVATION

HIGH FLOOD LEVEL (H.F.L.)

0 4 10 FEET
VERTICAL SCALE
0 250 500 FEET
HORIZONTAL SCALE

NOTE:

1. (1 MILE = 8 FURLONG) AND (1 FURLONG = 660 FEET)
2. THE HFL HAS BEEN ESTIMATED BASED ON THE SINDH BUND MANUAL AND IS YET TO BE VALIDATED BY HISTORIC OBSERVATION.

(SHEET 1 OF 4)

CLIENT:

IRRIGATION DEPARTMENT
GOVERNMENT OF SINDH

SINDH RESILIENCE PROJECT
SINDH IRRIGATION DEPARTMENT

REV.	DATE	DESCRIPTION	BY	CKD.	APPR.

DRAWN	AA
CHECKED	
RECOMMENDED	
APPROVED	

IRRIGATION DEPARTMENT
GEMRO BUND 10-0 TO 13-4 FIRST DEFENCE LINE
LONGITUDINAL PROFILE
DISTANCE 0/0 TO DISTANCE 1/0

DATE	DWG. NO.	REV.
MARCH, 2023	SRP/Gemro Bund 10-0 To 13-4 /LP/01	0