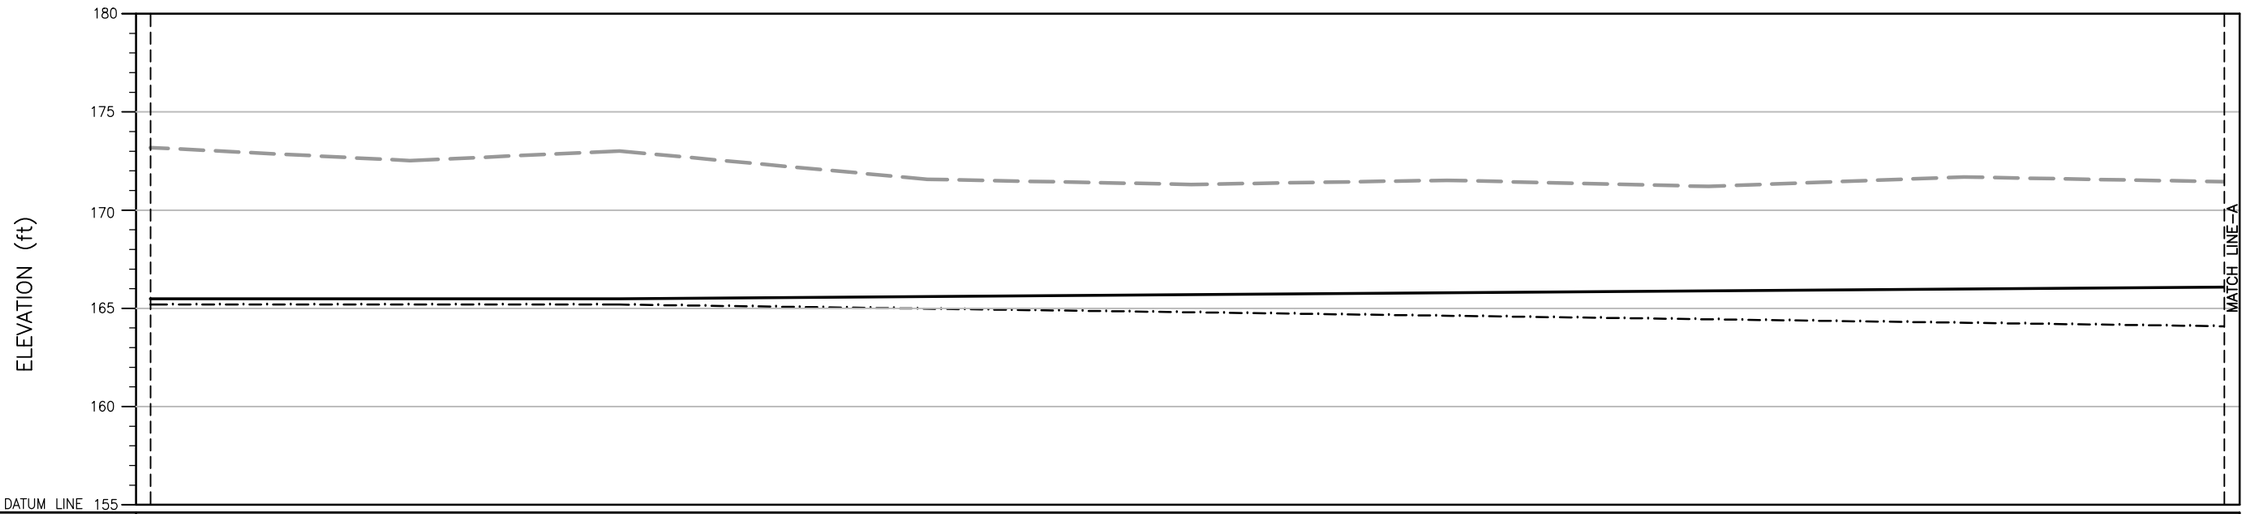

GL LAND SIDE (ft)	165.48			165.48						
GL RIVER SIDE (ft)	165.19			165.19						
ELEVATION (ft)	173.18	172.51		173.00	171.56	171.30	171.52	171.20	171.68	171.44
DISTANCE (MILE/FURLONG)	0/0	0/1		0/2	0/3	0/4	0/5	0/6	0/7	1/0

PROFILE

LEGEND:

GL LAND SIDE

GL RIVER SIDE

ELEVATION

0 4 10 FEET
VERTICAL SCALE
0 250 500 FEET
HORIZONTAL SCALE

NOTE:
1 MILE = 8 FURLONG
1 FURLONG = 660 FEET

(SHEET 1 OF 5)

CLIENT:
IRRIGATION DEPARTMENT
GOVERNMENT OF SINDH

SINDH RESILIENCE PROJECT
SINDH IRRIGATION DEPARTMENT

REV.	DATE	DESCRIPTION	BY	CKD.	APPR.

DRAWN	AA
CHECKED	
RECOMMENDED	
APPROVED	

IRRIGATION DEPARTMENT
GIRKINO BUND MILE 48-4 TO 53-3 FIRST DEFENCE LINE
LONGITUDINAL PROFILE
DISTANCE 0/0 TO DISTANCE 1/0

DATE | **DWG. NO.** | REV. 0