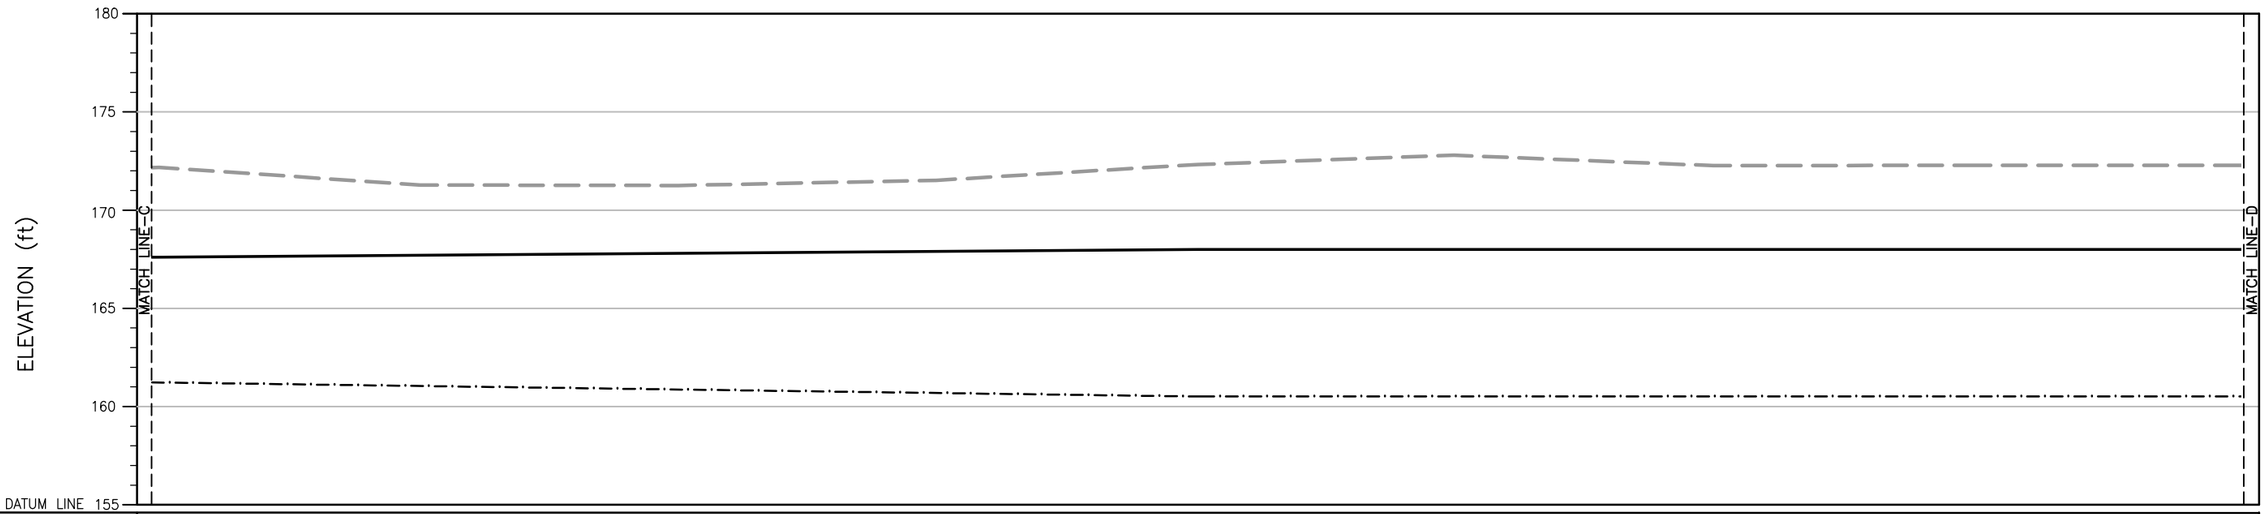

GL LAND SIDE (ft)					167.99				
GL RIVER SIDE (ft)					160.51				
ELEVATION (ft)	172.17	171.28	171.25	171.52	172.32	172.79	172.26	172.28	172.28
DISTANCE (MILE/FURLONG)	3/0	3/1	3/2	3/3	3/4	3/5	3/6	3/7	4/0

PROFILE

LEGEND:

GL LAND SIDE

GL RIVER SIDE

ELEVATION

0 4 10 FEET
VERTICAL SCALE

0 250 500 FEET
HORIZONTAL SCALE

NOTE:
1 MILE = 8 FURLONG
1 FURLONG = 660 FEET

(SHEET 4 OF 5)

CLIENT:
IRRIGATION DEPARTMENT
GOVERNMENT OF SINDH

SINDH RESILIENCE PROJECT
SINDH IRRIGATION DEPARTMENT

REV.	DATE	DESCRIPTION	BY	CKD.	APPR.

DRAWN	AA
CHECKED	
RECOMMENDED	
APPROVED	

IRRIGATION DEPARTMENT
GIRKINO BUND MILE 48-4 TO 53-3 FIRST DEFENCE LINE
LONGITUDINAL PROFILE
DISTANCE 3/0 TO DISTANCE 4/0

DATE | **DWG. NO.** | REV. 0