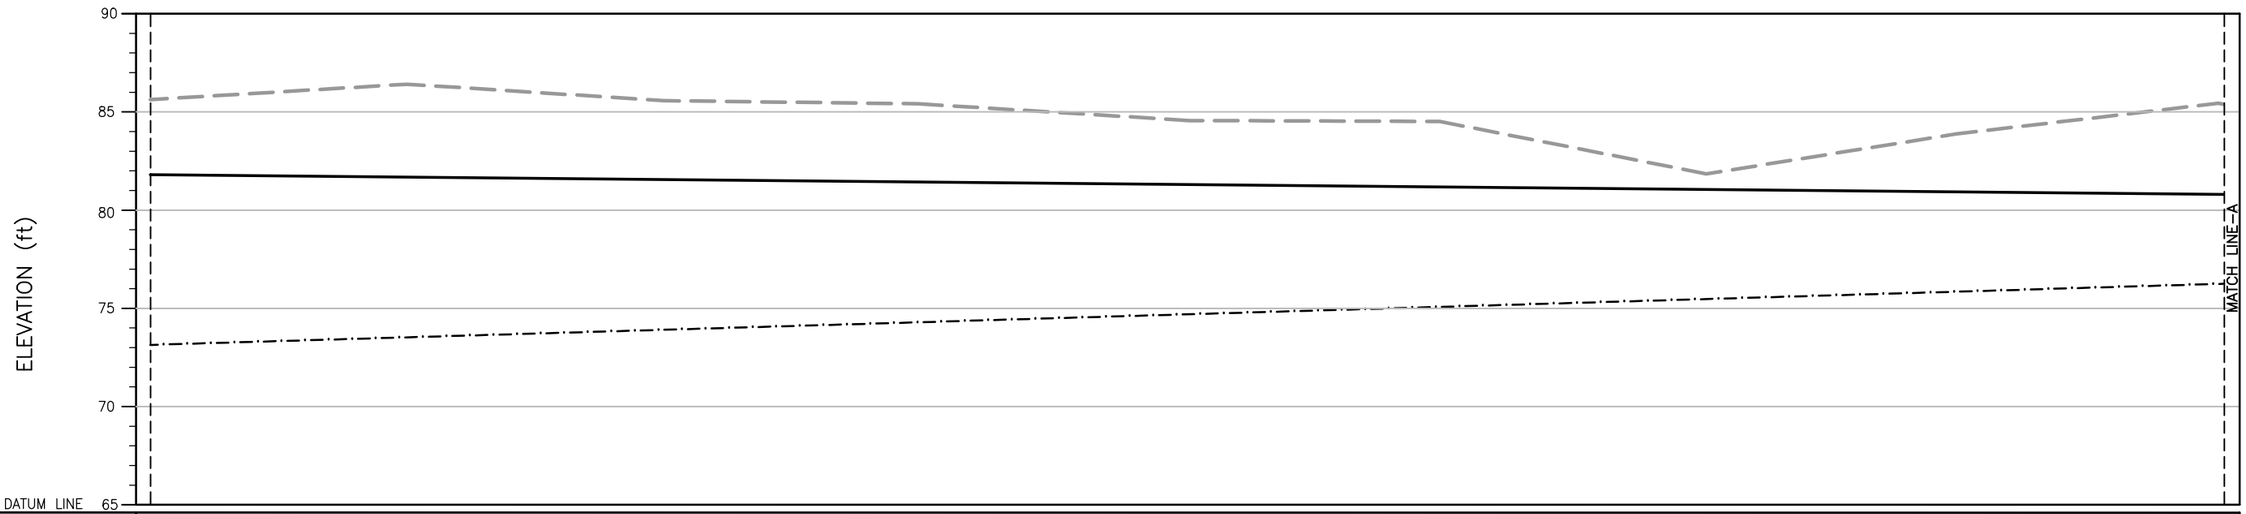

GL LAND SIDE (ft)	81.79								
GL RIVER SIDE (ft)	73.14								
ELEVATION (ft)	85.62	86.40	85.57	85.40	84.55	84.51	81.84	83.87	85.43
DISTANCE (MILE/FURLONG)	0/0	0/1	0/2	0/3	0/4	0/5	0/6	0/7	1/0

PROFILE

LEGEND:

GL LAND SIDE

GL RIVER SIDE

ELEVATION

NOTE:
1 MILE = 8 FURLONG
1 FURLONG = 660 FEET

0 4 10 FEET
VERTICAL SCALE
0 250 500 FEET
HORIZONTAL SCALE

(SHEET 1 OF 4)

CLIENT:
IRRIGATION DEPARTMENT
GOVERNMENT OF SINDH

SINDH RESILIENCE PROJECT
SINDH IRRIGATION DEPARTMENT

REV.	DATE	DESCRIPTION	BY	CKD.	APPR.

DRAWN	AA
CHECKED	
RECOMMENDED	
APPROVED	

IRRIGATION DEPARTMENT
HALA LOOP BUND MILE 0-0 TO 4-1 SECOND DEFENCE LINE
LONGITUDINAL PROFILE
DISTANCE 0/0 TO DISTANCE 1/0

DATE | **DWG. NO.** | REV. 0