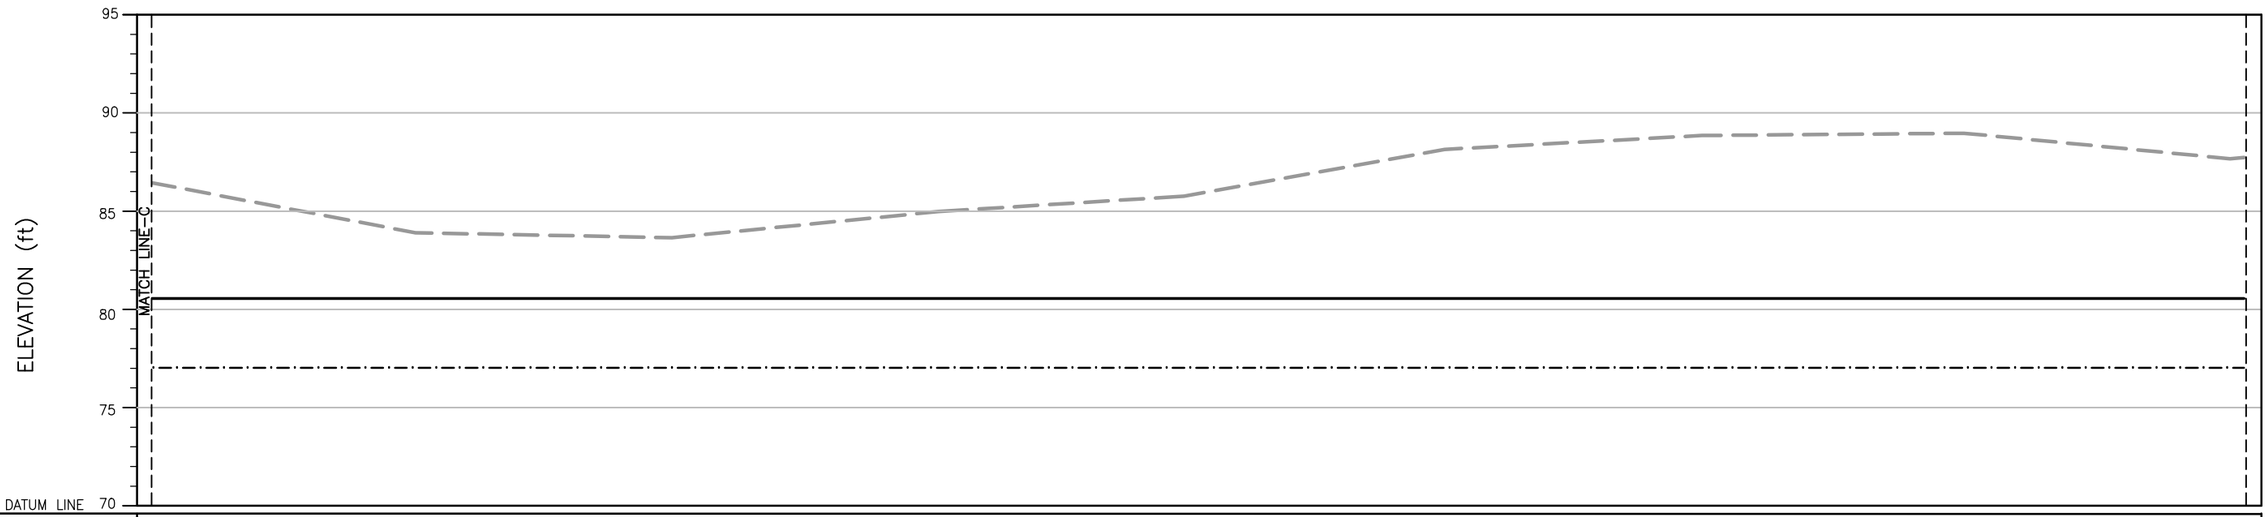

GL LAND SIDE (ft)									80.55
GL RIVER SIDE (ft)									77.03
ELEVATION (ft)	86.42	83.89	83.64	84.98	85.76	88.14	88.84	88.96	87.66 87.72
DISTANCE (MILE/FURLONG)	3/0	3/1	3/2	3/3	3/4	3/5	3/6	3/7	4/0 4/1

PROFILE

LEGEND:

GL LAND SIDE

GL RIVER SIDE

ELEVATION

0 4 10 FEET
VERTICAL SCALE

0 250 500 FEET
HORIZONTAL SCALE

NOTE:
1 MILE = 8 FURLONG
1 FURLONG = 660 FEET

(SHEET 4 OF 4)

CLIENT:

IRRIGATION DEPARTMENT
GOVERNMENT OF SINDH

SINDH RESILIENCE PROJECT
SINDH IRRIGATION DEPARTMENT

REV.	DATE	DESCRIPTION	BY	CKD.	APPR.

DRAWN	AA
CHECKED	
RECOMMENDED	
APPROVED	

IRRIGATION DEPARTMENT
HALA LOOP BUND MILE 0-0 TO 4-1 SECOND DEFENCE LINE
LONGITUDINAL PROFILE
DISTANCE 3/0 TO DISTANCE 4/1

DATE | **DWG. NO.** | REV. 0