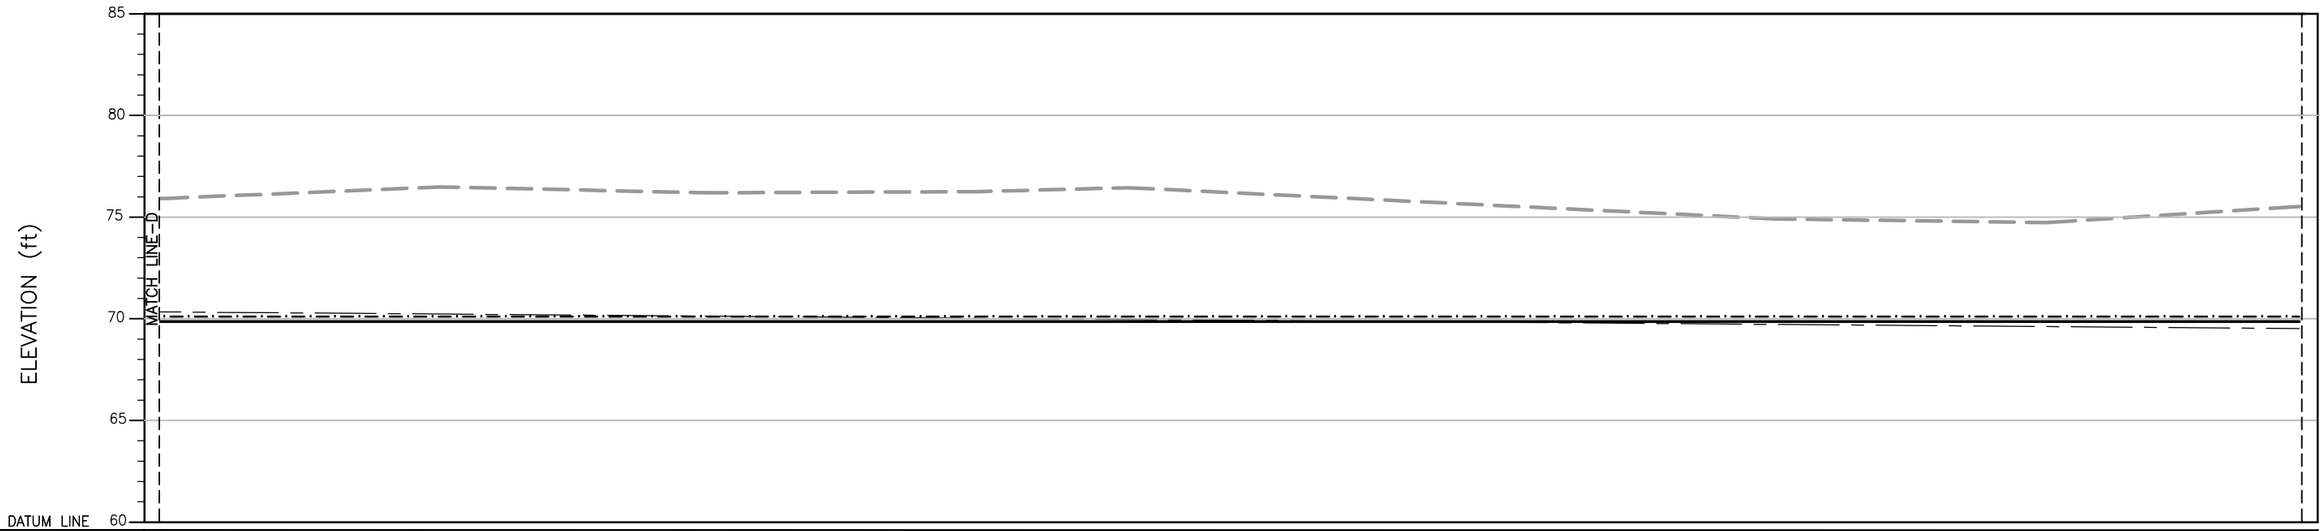

H.F.L. (ft)									69.59
GL LAND SIDE (ft)									69.93
GL RIVER SIDE (ft)									70.17
ELEVATION (ft)	75.99	76.54	76.26	76.31	76.51	74.98	74.80		75.59
DISTANCE (MILE/FURLONG)	3/7	4/0	4/1	4/2	4/3	4/5	4/6		4/7

PROFILE

LEGEND:

GL LAND SIDE

GL RIVER SIDE

ELEVATION

HIGH FLOOD LEVEL (H.F.L.)

0 4 10 FEET
VERTICAL SCALE

0 250 500 FEET
HORIZONTAL SCALE

NOTE:

1. (1 MILE = 8 FURLONG) AND (1 FURLONG = 660 FEET)
2. THE HFL HAS BEEN ESTIMATED BASED ON THE SINDH BUND MANUAL AND IS YET TO BE VALIDATED BY HISTORIC OBSERVATION.

(SHEET 5 OF 5)

CLIENT:

IRRIGATION DEPARTMENT
GOVERNMENT OF SINDH

SINDH RESILIENCE PROJECT
SINDH IRRIGATION DEPARTMENT

REV.	DATE	DESCRIPTION	BY	CKD.	APPR.

DRAWN	AA
CHECKED	
RECOMMENDED	
APPROVED	

IRRIGATION DEPARTMENT
JAMSHORO FRONT BUND
LONGITUDINAL PROFILE
DISTANCE 3/7 TO DISTANCE 4/7

DATE	DWG. NO.	REV.
MARCH, 2023	SRP/Jamshoro Front Bund/LP/05	0