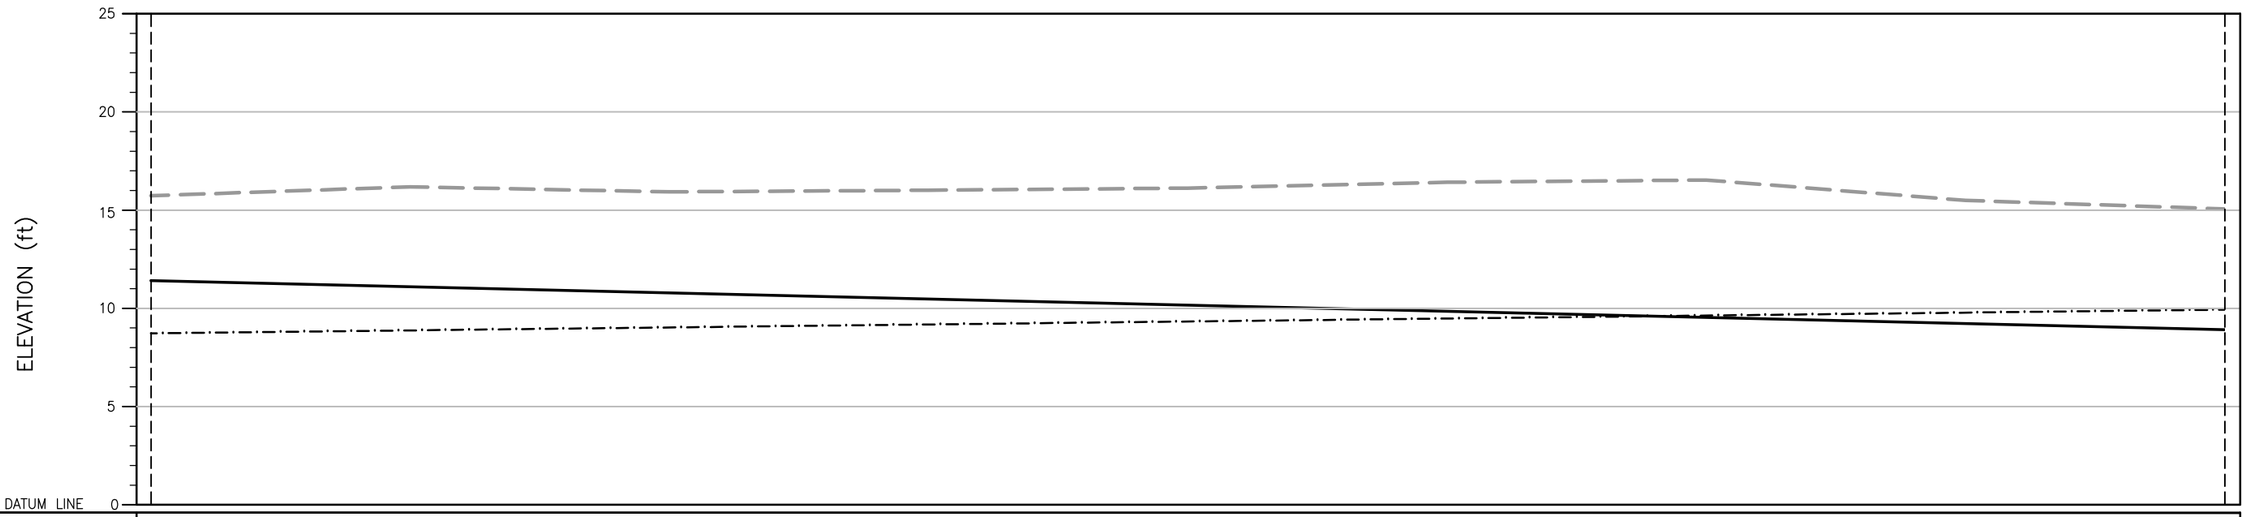

GL LAND SIDE (ft)	11.42								8.92
GL RIVER SIDE (ft)	8.73								9.93
ELEVATION (ft)	15.73	16.18	15.93	16.01	16.12	16.42	16.53	15.49	15.06
DISTANCE (MILE/FURLONG)	0/0	0/1	0/2	0/3	0/4	0/5	0/6	0/7	1/0

PROFILE

LEGEND:

GL LAND SIDE

GL RIVER SIDE

ELEVATION

0 4 10 FEET
VERTICAL SCALE

0 250 500 FEET
HORIZONTAL SCALE

NOTE:
1 MILE = 8 FURLONG
1 FURLONG = 660 FEET

(SHEET 1)

CLIENT:

IRRIGATION DEPARTMENT
GOVERNMENT OF SINDH

SINDH RESILIENCE PROJECT
SINDH IRRIGATION DEPARTMENT

REV.	DATE	DESCRIPTION	BY	CKD.	APPR.

DRAWN	AA
CHECKED	
RECOMMENDED	
APPROVED	

IRRIGATION DEPARTMENT
KUKAWARI BUND
LONGITUDINAL PROFILE
DISTANCE 0/0 TO DISTANCE 1/0

DATE | **DWG. NO.** | REV. 0