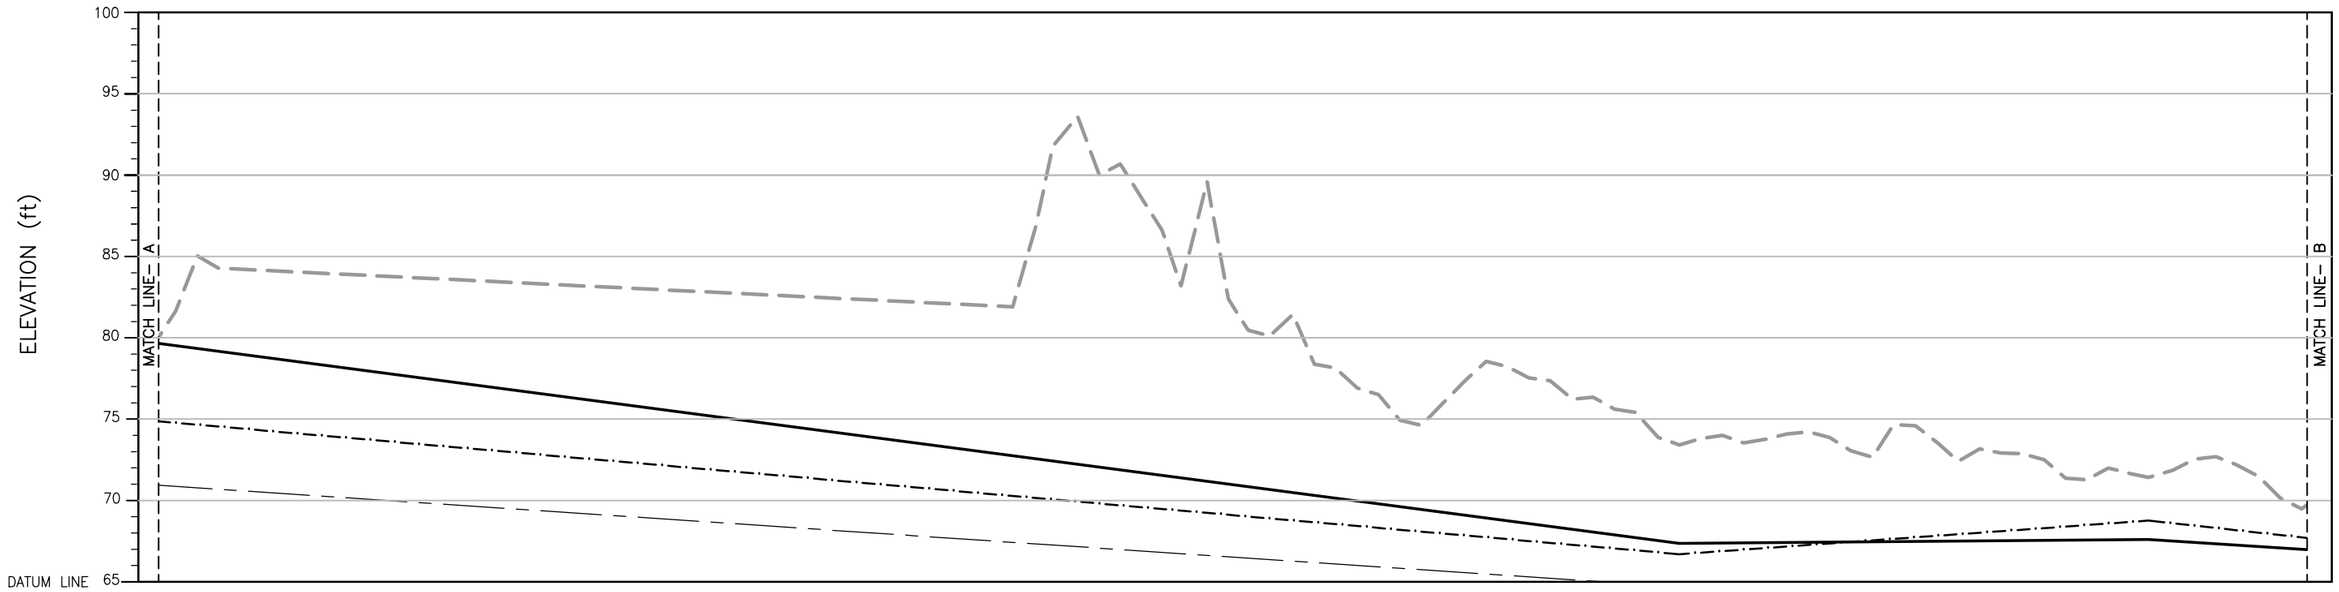

H.F.L.	(ft)	
GL LAND SIDE	(ft)	67.38, 67.60
GL RIVER SIDE	(ft)	66.71, 68.77
ELEVATION	(ft)	79.64, 81.65, 85.04, 84.28, 81.91, 86.69, 91.79, 93.60, 89.99, 90.68, 86.65, 83.20, 89.57, 82.39, 80.47, 80.11, 81.45, 78.38, 78.14, 76.92, 76.51, 74.93, 74.63, 76.00, 77.35, 78.56, 78.24, 77.54, 77.36, 76.23, 76.35, 75.42, 73.89, 73.42, 73.80, 74.01, 73.55, 73.76, 74.09, 74.22, 73.88, 73.07, 72.67, 74.67, 74.60, 73.58, 72.42, 73.18, 72.92, 72.88, 72.51, 71.37, 71.28, 72.01, 71.67, 71.43, 71.87, 72.54, 72.70, 72.18, 71.47, 70.16, 69.49
DISTANCE (MILE/FURLONG)		12/3, 12/4, 12/5, 12/6, 17/3, 17/4, 17/5, 17/6, 17/7, 18/0, 18/2, 18/3, 18/4, 18/5, 18/6, 18/7, 19/0, 19/1, 19/2, 19/3, 19/4, 19/5, 19/6, 19/7, 20/0, 20/1, 20/2, 20/3, 20/4, 20/5, 20/6, 20/7, 21/0, 21/1, 21/2, 21/3, 21/4, 21/5, 21/6, 21/7, 22/0, 22/1, 22/2, 22/3, 22/4, 22/5, 22/6, 22/7, 23/0, 23/1, 23/2, 23/3, 23/4, 23/5, 23/6, 23/7, 24/0, 24/1, 24/2, 24/3, 24/4, 24/5, 24/6, 24/7

PROFILE

LEGEND:

GL LAND SIDE

GL RIVER SIDE

ELEVATION

HIGH FLOOD LEVEL (H.F.L.)

0 5 10 FEET
VERTICAL SCALE

0 2500 5000 FEET
HORIZONTAL SCALE

NOTE:

1. (1 MILE = 8 FURLONG) AND (1 FURLONG = 660 FEET)
2. THE HFL HAS BEEN ESTIMATED BASED ON THE SINDH BUND MANUAL AND IS YET TO BE VALIDATED BY HISTORIC OBSERVATION.

(SHEET 2 OF 3)

CLIENT:

IRRIGATION DEPARTMENT
GOVERNMENT OF SINDH

SINDH RESILIENCE PROJECT
SINDH IRRIGATION DEPARTMENT

REV.	DATE	DESCRIPTION	BY	CKD.	APPR.

DRAWN	AA
CHECKED	
RECOMMENDED	
APPROVED	

IRRIGATION DEPARTMENT
LEFT BANK KB FEEDER
LONGITUDINAL PROFILE
DISTANCE 12/3 TO DISTANCE 24/7

DATE	DWG. NO.	REV.
	SRP/Left Bank KB Feeder/LP/02	0