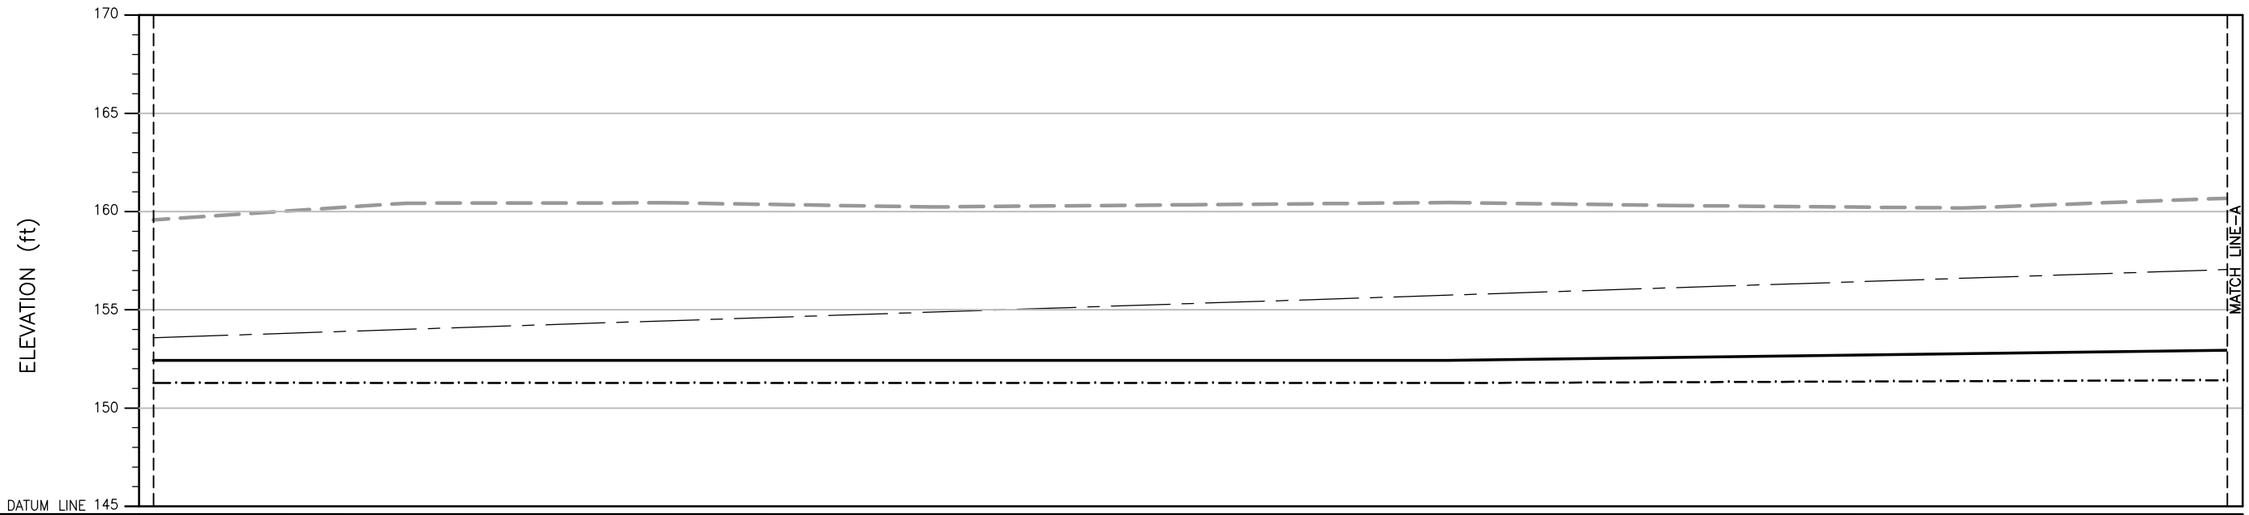

H.F.L. (ft)	153.57								
GL LAND SIDE (ft)	152.43					152.43			
GL RIVER SIDE (ft)	151.27					151.27			
ELEVATION (ft)	159.57	160.42	160.44	160.23	160.34	160.45	160.30	160.17	160.67
DISTANCE (MILE/FURLONG)	0/0	0/1	0/2	0/3	0/4	0/5	0/6	0/7	1/0

PROFILE

LEGEND:

GL LAND SIDE

GL RIVER SIDE

ELEVATION

HIGH FLOOD LEVEL (H.F.L.)

0 4 10 FEET
VERTICAL SCALE

0 250 500 FEET
HORIZONTAL SCALE

NOTE:

1. (1 MILE = 8 FURLONG) AND (1 FURLONG = 660 FEET)
2. THE HFL HAS BEEN ESTIMATED BASED ON THE SINDH BUND MANUAL AND IS YET TO BE VALIDATED BY HISTORIC OBSERVATION.

(SHEET 1 OF 2)

CLIENT:

IRRIGATION DEPARTMENT
GOVERNMENT OF SINDH

SINDH RESILIENCE PROJECT
SINDH IRRIGATION DEPARTMENT

REV.	DATE	DESCRIPTION	BY	CKD.	APPR.

DRAWN	AA
CHECKED	
RECOMMENDED	
APPROVED	

IRRIGATION DEPARTMENT
MOEN-JO-DERO PROTECTION BUND MILE 0-0 TO 1-6
LONGITUDINAL PROFILE
DISTANCE 0/0 TO DISTANCE 1/0

DATE	DWG. NO.	REV.
MARCH, 2023	SRP/**Moen-Jo-Dero Bund** /LP/01	0