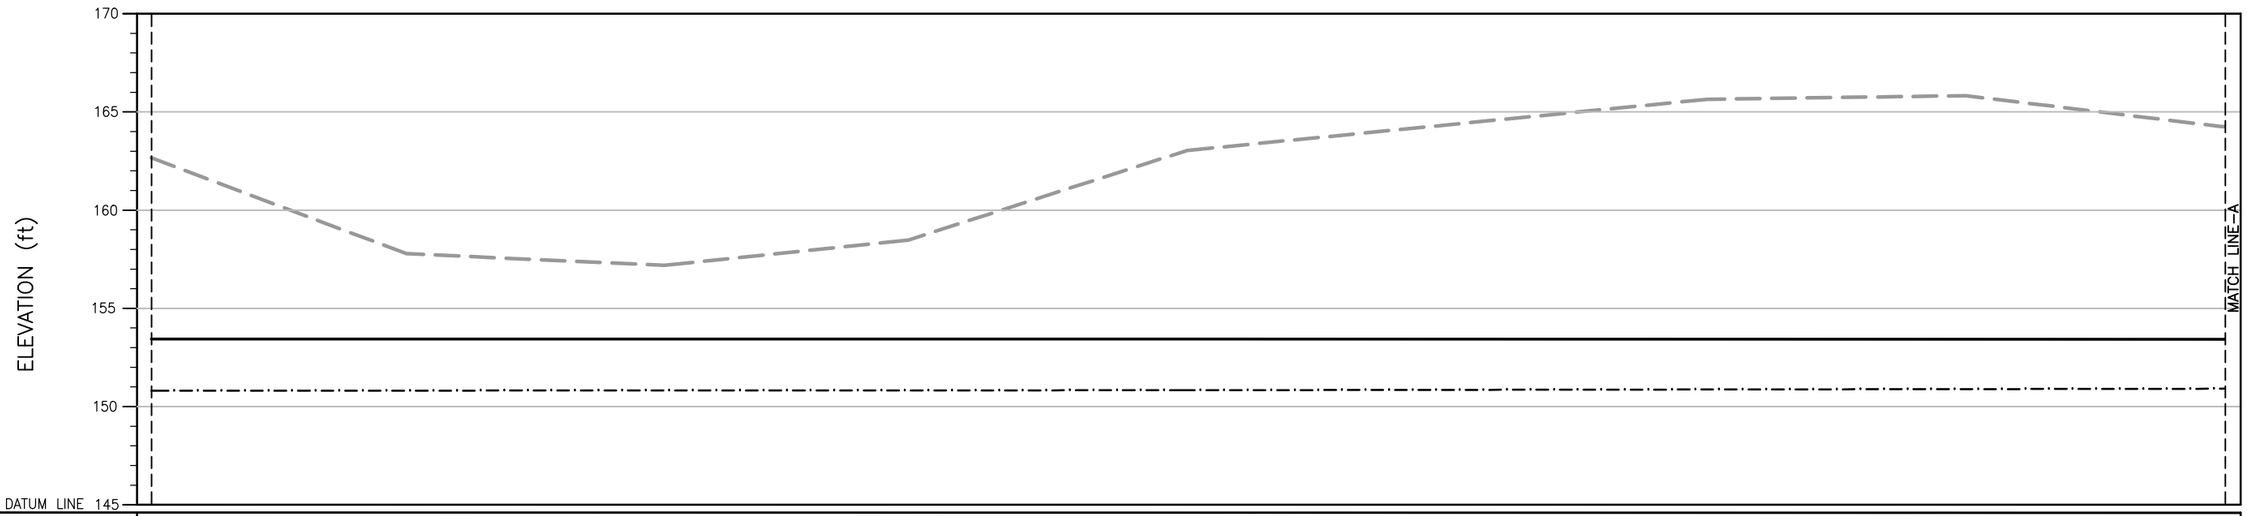


| | | | | | | | | | |
|---|---|---|---|---|---|---|---|---|---|
| GL LAND SIDE (ft) | 153.43 | | | | 153.43 | | | | |
| GL RIVER SIDE (ft) | 150.80 | | | | 150.82 | | | | |
| ELEVATION (ft) | 162.65 | 157.77 | 157.18 | 158.47 | 163.03 | 165.63 | 165.81 | 164.24 | |
| DISTANCE (MILE/FURLONG) | 0/0 | 0/1 | 0/2 | 0/3 | 0/4 | 0/6 | 0/7 | 1/0 | |

**PROFILE**

LEGEND:

GL LAND SIDE

GL RIVER SIDE

ELEVATION

0 4 10 FEET
VERTICAL SCALE
0 250 500 FEET
HORIZONTAL SCALE

NOTE:
1 MILE = 8 FURLONG
1 FURLONG = 660 FEET

**(SHEET 1 OF 2)**

CLIENT:
**IRRIGATION DEPARTMENT**
GOVERNMENT OF SINDH

**SINDH RESILIENCE PROJECT**
SINDH IRRIGATION DEPARTMENT

| REV. | DATE | DESCRIPTION | BY | CKD. | APPR. |
|---|---|---|---|---|---|
| | | | | | |

| | |
|---|---|
| DRAWN | AA |
| CHECKED | |
| RECOMMENDED | |
| APPROVED | |

**IRRIGATION DEPARTMENT**
**MORIO LOOP BUND MILE 0-0 TO 1-4**
**LONGITUDINAL PROFILE**
DISTANCE 0/0 TO DISTANCE 1/0

DATE | **DWG. NO.** | REV. 0