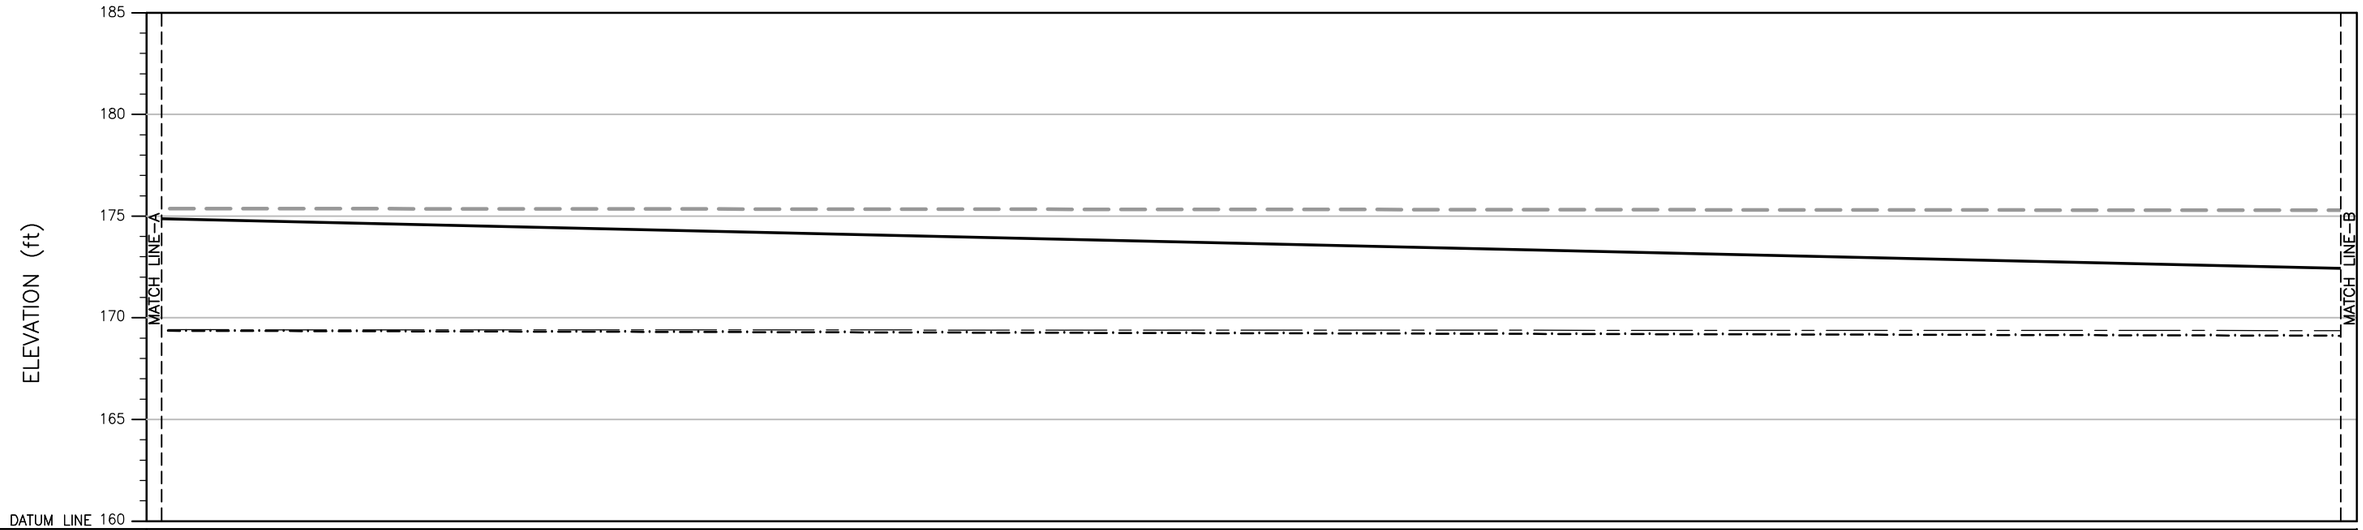

H.F.L. (ft)	
GL LAND SIDE (ft)	
GL RIVER SIDE (ft)	
ELEVATION (ft)	
DISTANCE (MILE/FURLONG)	

PROFILE

LEGEND:

GL LAND SIDE

GL RIVER SIDE

ELEVATION

HIGH FLOOD LEVEL (H.F.L.)

0 4 10 FEET
VERTICAL SCALE

0 250 500 FEET
HORIZONTAL SCALE

NOTE:

1. (1 MILE = 8 FURLONG) AND (1 FURLONG = 660 FEET)
2. THE HFL HAS BEEN ESTIMATED BASED ON THE SINDH BUND MANUAL AND IS YET TO BE VALIDATED BY HISTORIC OBSERVATION.

(SHEET 2 OF 4)

CLIENT:

IRRIGATION DEPARTMENT
GOVERNMENT OF SINDH

SINDH RESILIENCE PROJECT
SINDH IRRIGATION DEPARTMENT

REV.	DATE	DESCRIPTION	BY	CKD.	APPR.

DRAWN	AA
CHECKED	
RECOMMENDED	
APPROVED	

IRRIGATION DEPARTMENT
PALIJA LOOP BUND MILE 0-0 TO 3-3
LONGITUDINAL PROFILE
DISTANCE 0/0 TO DISTANCE 0/0

DATE	DWG. NO.	REV.
MARCH, 2023	SRP/Palija Loop Bund Mile 0-0 TO 3-3/LP/02	0