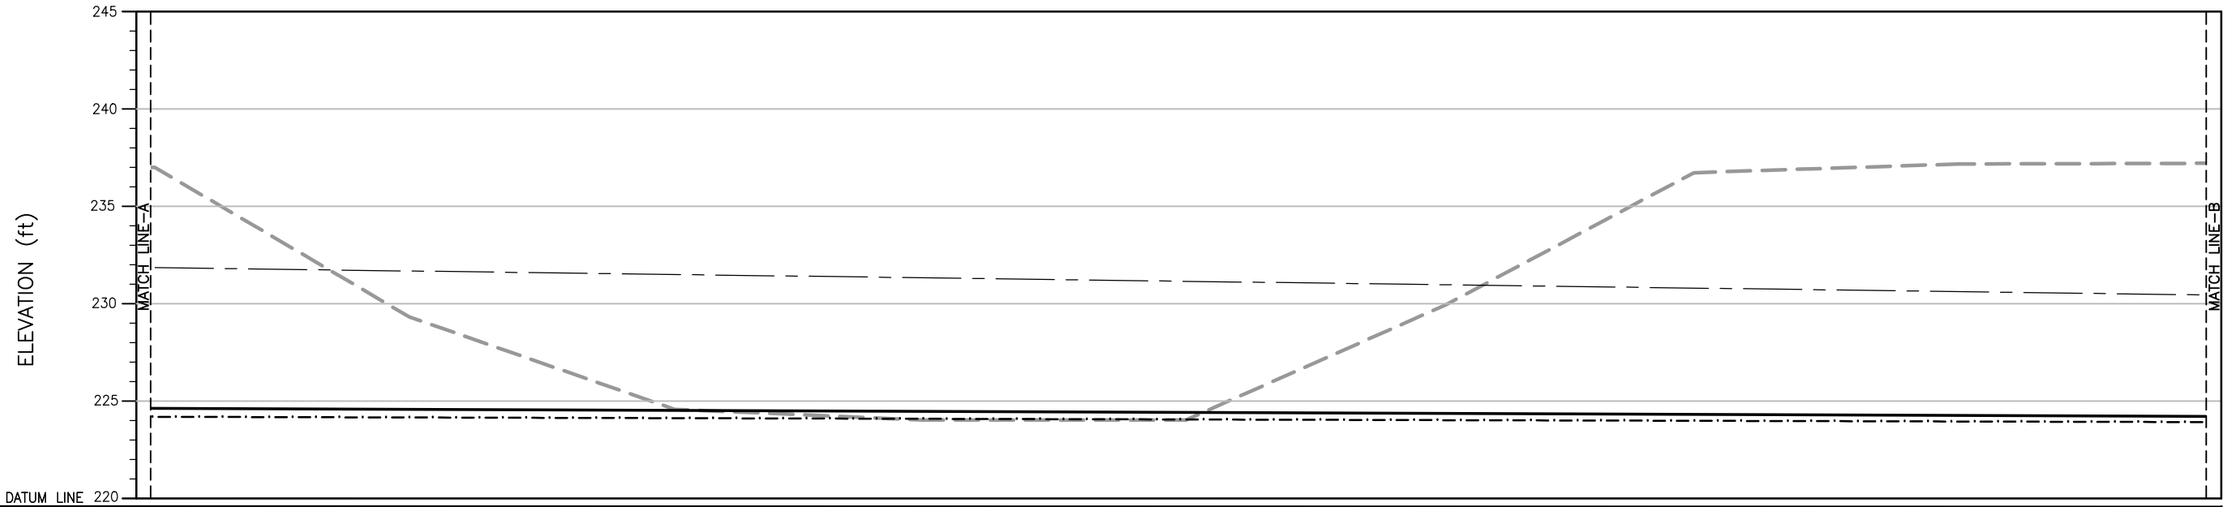


| | | | | | | | | | |
|---|---|---|---|---|---|---|---|---|---|
| H.F.L. (ft) | | | | | | | | | |
| GL LAND SIDE (ft) | | | | | | | | | |
| GL RIVER SIDE (ft) | | | | | | | | | |
| ELEVATION (ft) | 237.00 | 229.32 | 224.59 | 224.03 | 224.04 | 229.93 | 236.73 | 237.17 | 237.21 |
| DISTANCE (MILE/FURLONG) | 1/0 | 1/1 | 1/2 | 1/3 | 1/4 | 1/5 | 1/6 | 1/7 | 2/0 |

**PROFILE**

LEGEND:

GL LAND SIDE

GL RIVER SIDE

ELEVATION

HIGH FLOOD LEVEL (H.F.L.)

0 4 10 FEET
VERTICAL SCALE
0 250 500 FEET
HORIZONTAL SCALE

NOTE:

1. (1 MILE = 8 FURLONG) AND (1 FURLONG = 660 FEET)
2. THE HFL HAS BEEN ESTIMATED BASED ON THE SINDH BUND MANUAL AND IS YET TO BE VALIDATED BY HISTORIC OBSERVATION.

**(SHEET 2 OF 4)**

CLIENT:

**IRRIGATION DEPARTMENT**
GOVERNMENT OF SINDH

**SINDH RESILIENCE PROJECT**
SINDH IRRIGATION DEPARTMENT

| REV. | DATE | DESCRIPTION | BY | CKD. | APPR. |
|---|---|---|---|---|---|
| | | | | | |

| | |
|---|---|
| DRAWN | AA |
| CHECKED | |
| RECOMMENDED | |
| APPROVED | |

**IRRIGATION DEPARTMENT**
**QADIRPUR BUND 10-4 TO 14-4 FIRST DEFENCE LINE**
**LONGITUDINAL PROFILE**
DISTANCE 0/0 TO DISTANCE 2/0

| DATE | DWG. NO. | REV. |
|---|---|---|
| MARCH, 2023 | SRP/Qadirpur Bund 10-4 To 14-4/LP/02 | 0 |