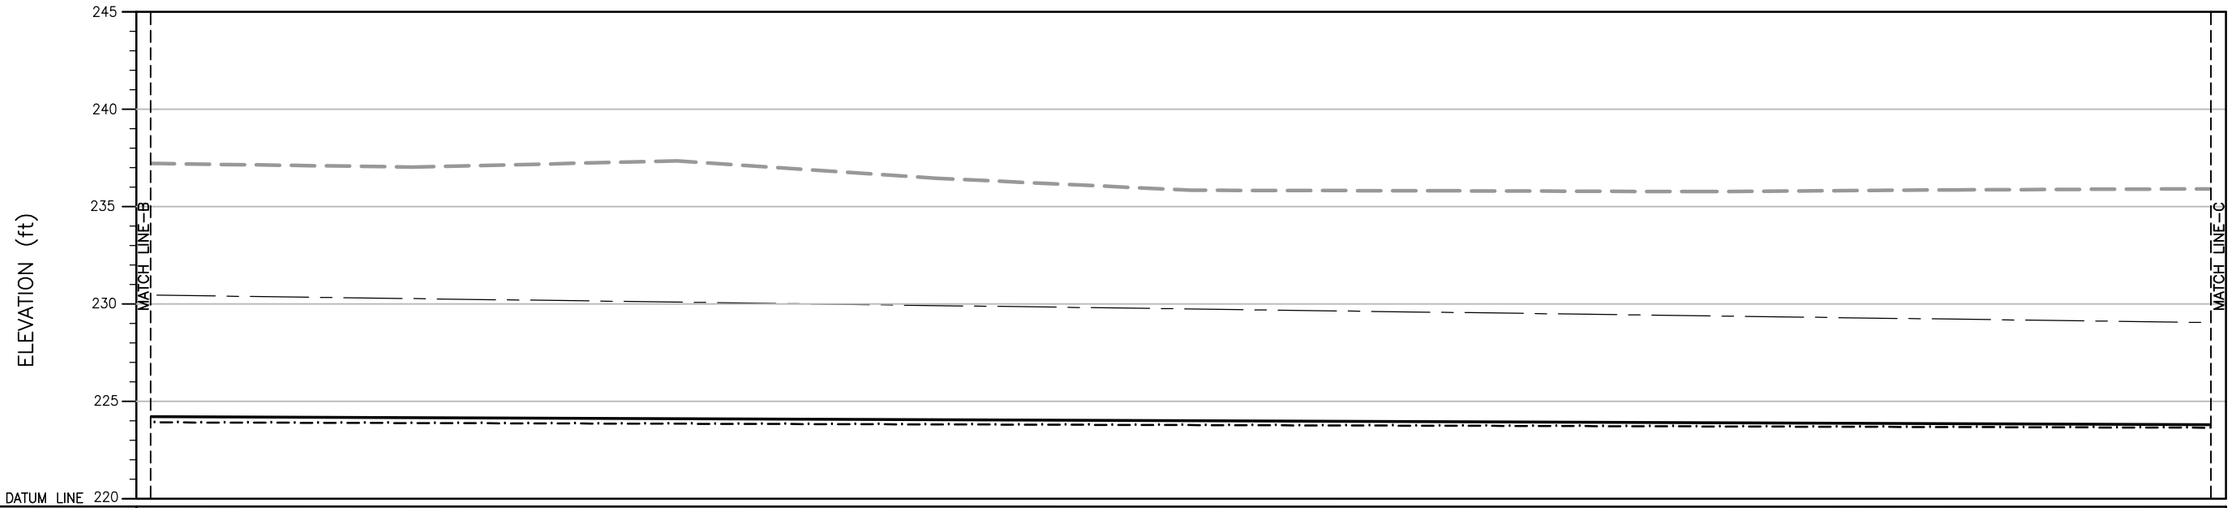

H.F.L. (ft)									
GL LAND SIDE (ft)	165								
GL RIVER SIDE (ft)									
ELEVATION (ft)	237.21	237.03	237.34	236.46	235.84	235.81	235.77	235.86	235.91
DISTANCE (MILE/FURLONG)	2/0	2/1	2/2	2/3	2/4	2/5	2/6	2/7	3/0

PROFILE

LEGEND:

GL LAND SIDE

GL RIVER SIDE

ELEVATION

HIGH FLOOD LEVEL (H.F.L.)

0 4 10 FEET
VERTICAL SCALE
0 250 500 FEET
HORIZONTAL SCALE

NOTE:

1. (1 MILE = 8 FURLONG) AND (1 FURLONG = 660 FEET)
2. THE HFL HAS BEEN ESTIMATED BASED ON THE SINDH BUND MANUAL AND IS YET TO BE VALIDATED BY HISTORIC OBSERVATION.

(SHEET 3 OF 4)

CLIENT:

IRRIGATION DEPARTMENT
GOVERNMENT OF SINDH

SINDH RESILIENCE PROJECT
SINDH IRRIGATION DEPARTMENT

REV.	DATE	DESCRIPTION	BY	CKD.	APPR.

DRAWN	AA
CHECKED	
RECOMMENDED	
APPROVED	

IRRIGATION DEPARTMENT
QADIRPUR BUND 10-4 TO 14-4 FIRST DEFENCE LINE
LONGITUDINAL PROFILE
DISTANCE 2/0 TO DISTANCE 3/0

DATE	DWG. NO.	REV.
MARCH, 2023	SRP/Qadirpur Bund 10-4 To 14-4/LP/03	0