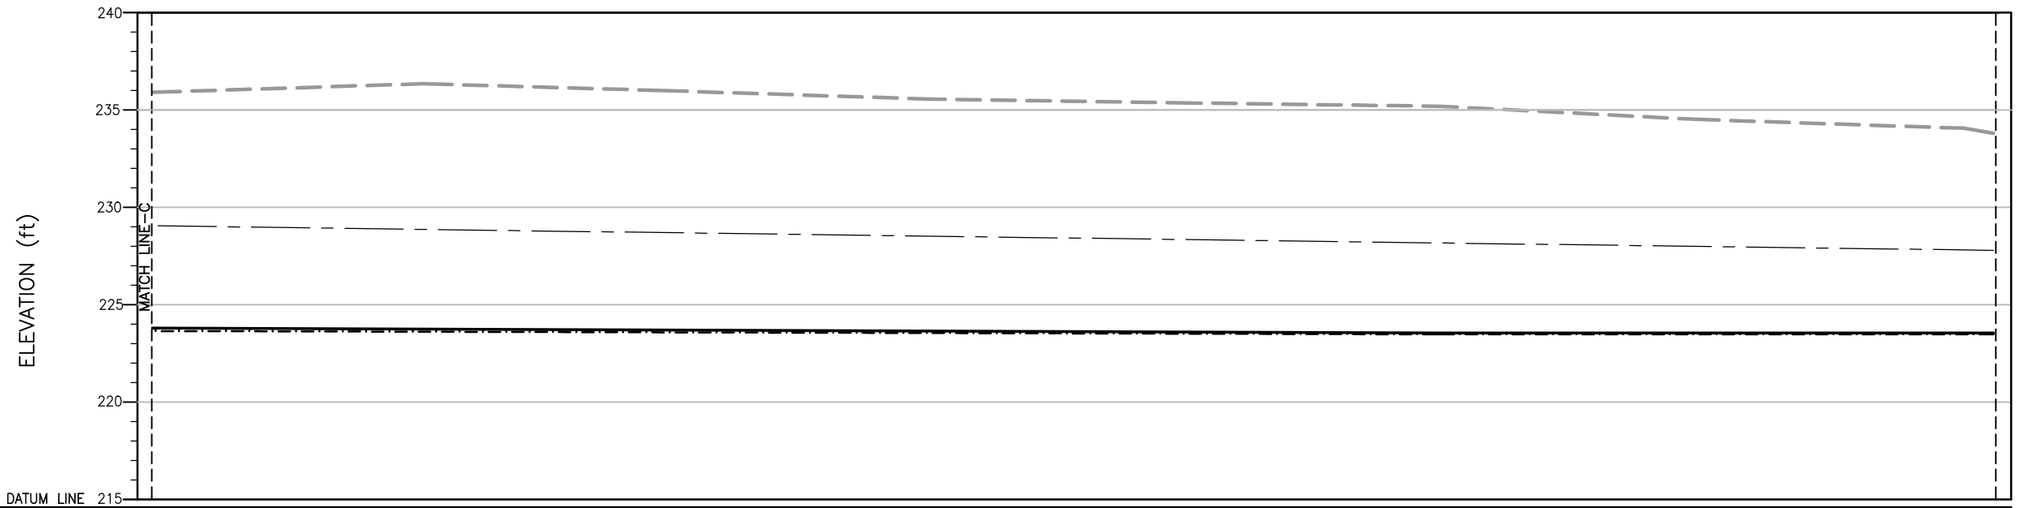

H.F.L. (ft)																	227.79
GL LAND SIDE (ft)															223.55		223.55
GL RIVER SIDE (ft)															223.48		223.48
ELEVATION (ft)	235.91		236.34		235.99		235.56		235.36		235.19		234.51		234.06		233.79
DISTANCE (MILE/FURLONG)	3/0		3/1		3/2		3/3		3/4		3/5		3/6		3/7		4/0

PROFILE

LEGEND:

GL LAND SIDE

GL RIVER SIDE

ELEVATION

HIGH FLOOD LEVEL (H.F.L.)

0 4 10 FEET
VERTICAL SCALE
0 250 500 FEET
HORIZONTAL SCALE

NOTE:

1. (1 MILE = 8 FURLONG) AND (1 FURLONG = 660 FEET)
2. THE HFL HAS BEEN ESTIMATED BASED ON THE SINDH BUND MANUAL AND IS YET TO BE VALIDATED BY HISTORIC OBSERVATION.

(SHEET 4 OF 4)

CLIENT:

IRRIGATION DEPARTMENT
GOVERNMENT OF SINDH

SINDH RESILIENCE PROJECT
SINDH IRRIGATION DEPARTMENT

REV.	DATE	DESCRIPTION	BY	CKD.	APPR.

DRAWN	AA
CHECKED	
RECOMMENDED	
APPROVED	

IRRIGATION DEPARTMENT
QADIRPUR BUND 10-4 TO 14-4 FIRST DEFENCE LINE
LONGITUDINAL PROFILE
DISTANCE 3/0 TO DISTANCE 4/0

DATE	DWG. NO.	REV.
MARCH, 2023	SRP/Qadirpur Bund 10-4 To 14-4/LP/04	0