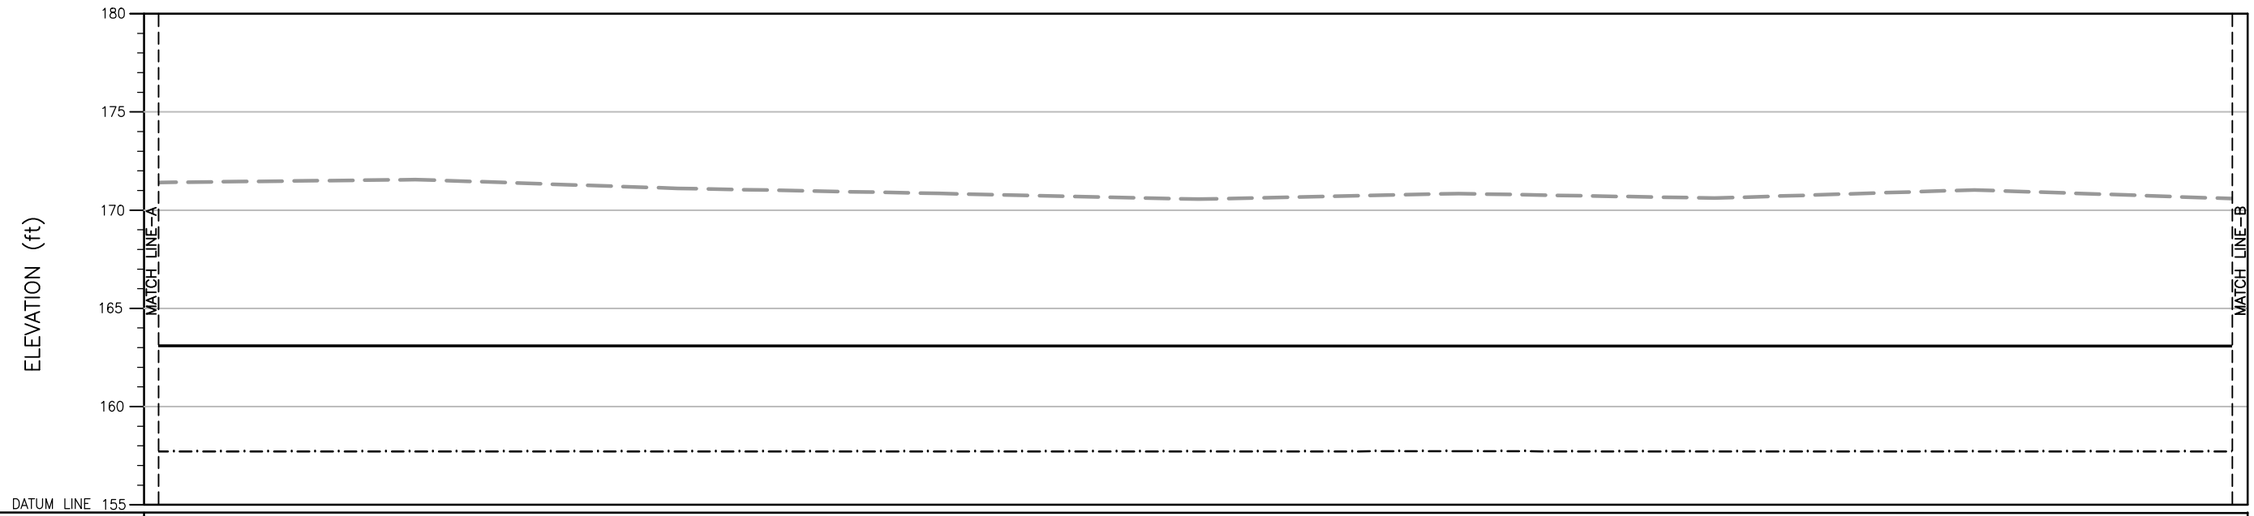


| | | | | | | | | |
|---|---|---|---|---|---|---|---|---|
| GL LAND SIDE (ft) | | | | | 163.07 | | | |
| GL RIVER SIDE (ft) | | | | | 157.72 | | | |
| ELEVATION (ft) | 171.40 | 171.55 | 171.10 | 170.84 | 170.56 | 170.83 | 170.60 | 171.02 | 170.58 |
| DISTANCE (MILE/FURLONG) | 1/0 | 1/1 | 1/2 | 1/3 | 1/4 | 1/5 | 1/6 | 1/7 | 2/0 |

**PROFILE**

LEGEND:

GL LAND SIDE

GL RIVER SIDE

ELEVATION

0 4 10 FEET
VERTICAL SCALE
0 250 500 FEET
HORIZONTAL SCALE

NOTE:
1 MILE = 8 FURLONG
1 FURLONG = 660 FEET

**(SHEET 2 OF 3)**

CLIENT:
**IRRIGATION DEPARTMENT**
GOVERNMENT OF SINDH

**SINDH RESILIENCE PROJECT**
SINDH IRRIGATION DEPARTMENT

| REV. | DATE | DESCRIPTION | BY | CKD. | APPR. |
|---|---|---|---|---|---|
| | | | | | |

| | |
|---|---|
| DRAWN | AA |
| CHECKED | |
| RECOMMENDED | |
| APPROVED | |

**IRRIGATION DEPARTMENT**
**S.M. BUND MILE 0-0 TO 3-2 FIRST DEFENCE LINE**
**LONGITUDINAL PROFILE**
DISTANCE 1/0 TO DISTANCE 2/0

DATE | **DWG. NO.** | REV. 0