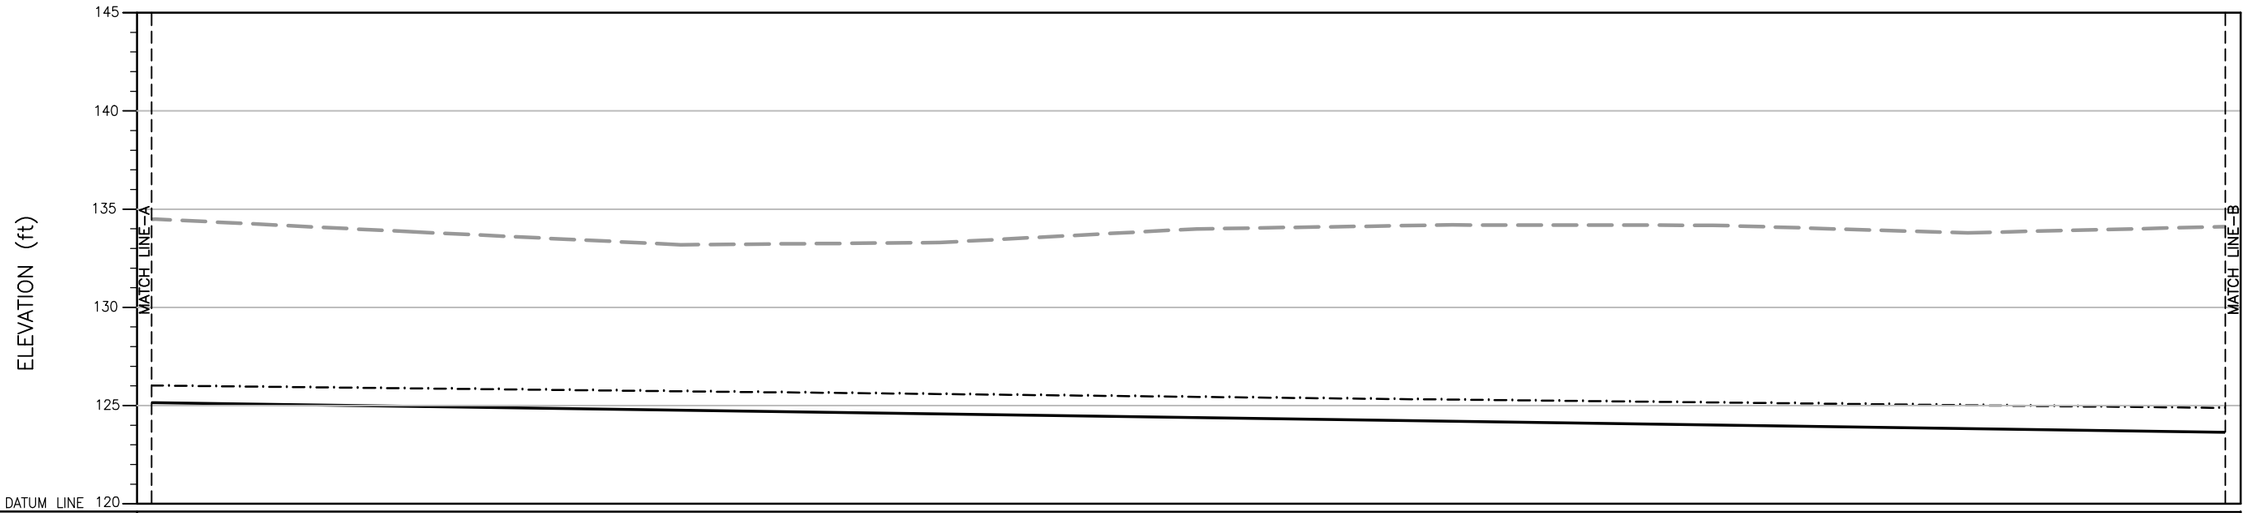

GL LAND SIDE (ft)	125.15								
GL RIVER SIDE (ft)	126.02								
ELEVATION (ft)	134.50	133.86	133.19	133.30	134.00	134.20	134.18	133.80	134.12
DISTANCE (MILE/FURLONG)	1/0	1/1	1/2	1/3	1/4	1/5	1/6	1/7	2/0

PROFILE

LEGEND:

GL LAND SIDE

GL RIVER SIDE

ELEVATION

0 4 10 FEET
VERTICAL SCALE

0 250 500 FEET
HORIZONTAL SCALE

NOTE:
1 MILE = 8 FURLONG
1 FURLONG = 660 FEET

(SHEET 2 OF 8)

CLIENT:

IRRIGATION DEPARTMENT
GOVERNMENT OF SINDH

SINDH RESILIENCE PROJECT
SINDH IRRIGATION DEPARTMENT

REV.	DATE	DESCRIPTION	BY	CKD.	APPR.

DRAWN	AA
CHECKED	
RECOMMENDED	
APPROVED	

IRRIGATION DEPARTMENT
S.M. BUND MILE 68-0 TO 75-1 FIRST DEFENCE LINE
LONGITUDINAL PROFILE
DISTANCE 1/0 TO DISTANCE 2/0

DATE | **DWG. NO.** | REV. 0