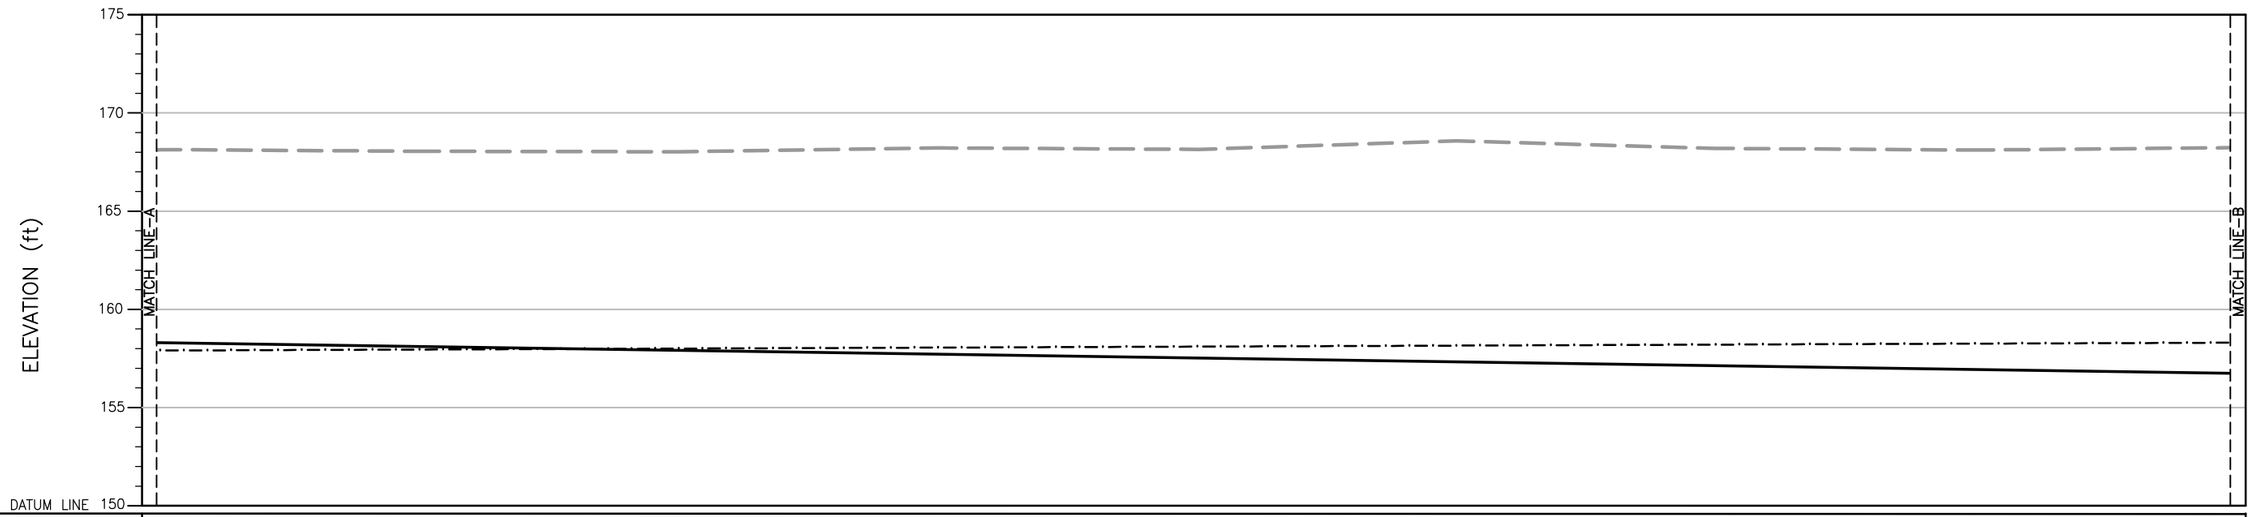

GL LAND SIDE (ft)									
GL RIVER SIDE (ft)									
ELEVATION (ft)	168.13	168.04	168.02	168.21	168.14	168.57	168.19	168.10	168.22
DISTANCE (MILE/FURLONG)	1/0	1/1	1/2	1/3	1/4	1/5	1/6	1/7	2/0

PROFILE

LEGEND:

GL LAND SIDE

GL RIVER SIDE

ELEVATION

0 4 10 FEET
VERTICAL SCALE
0 250 500 FEET
HORIZONTAL SCALE

NOTE:
1 MILE = 8 FURLONG
1 FURLONG = 660 FEET

(SHEET 2 OF 6)

CLIENT:
IRRIGATION DEPARTMENT
GOVERNMENT OF SINDH

SINDH RESILIENCE PROJECT
SINDH IRRIGATION DEPARTMENT

REV.	DATE	DESCRIPTION	BY	CKD.	APPR.

DRAWN	AA
CHECKED	
RECOMMENDED	
APPROVED	

IRRIGATION DEPARTMENT
S.M. BUND MILE 7-4 TO 12-7 FIRST DEFENCE LINE
LONGITUDINAL PROFILE
DISTANCE 1/0 TO DISTANCE 2/0

DATE | **DWG. NO.** | REV. 0