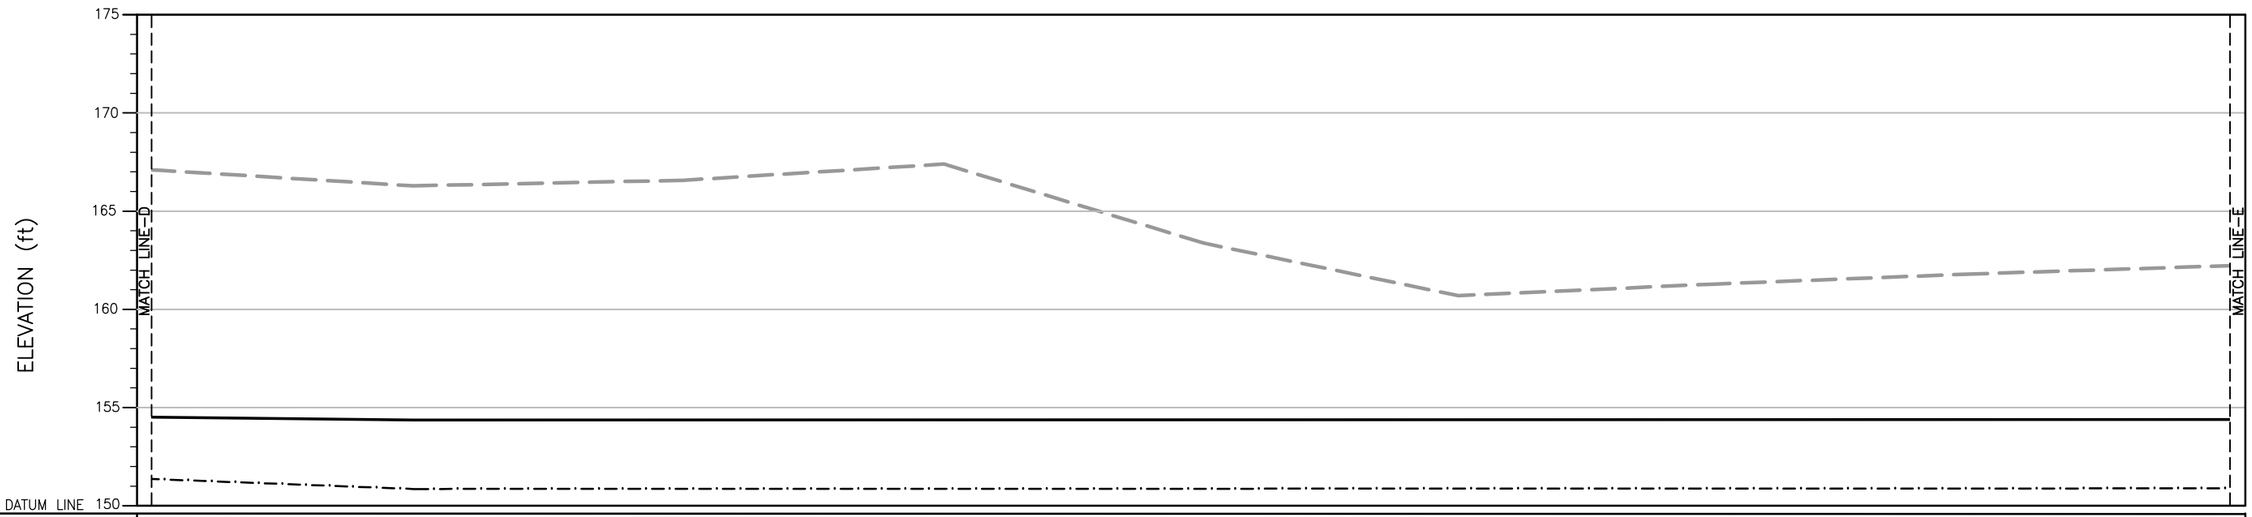

GL LAND SIDE (ft)		154.37							
GL RIVER SIDE (ft)		150.86							
ELEVATION (ft)	167.07	166.28	166.56	167.39	163.37	160.70	161.28	161.79	162.22
DISTANCE (MILE/FURLONG)	4/0	4/1	4/2	4/3	4/4	4/5	4/6	4/7	5/0

PROFILE

LEGEND:

GL LAND SIDE

GL RIVER SIDE

ELEVATION

0 4 10 FEET
VERTICAL SCALE
0 250 500 FEET
HORIZONTAL SCALE

NOTE:
1 MILE = 8 FURLONG
1 FURLONG = 660 FEET

(SHEET 5 OF 6)

CLIENT:
IRRIGATION DEPARTMENT
GOVERNMENT OF SINDH

SINDH RESILIENCE PROJECT
SINDH IRRIGATION DEPARTMENT

REV.	DATE	DESCRIPTION	BY	CKD.	APPR.

DRAWN	AA
CHECKED	
RECOMMENDED	
APPROVED	

IRRIGATION DEPARTMENT
S.M. BUND MILE 7-4 TO 12-7 FIRST DEFENCE LINE
LONGITUDINAL PROFILE
DISTANCE 4/0 TO DISTANCE 5/0

DATE | **DWG. NO.** | REV. 0