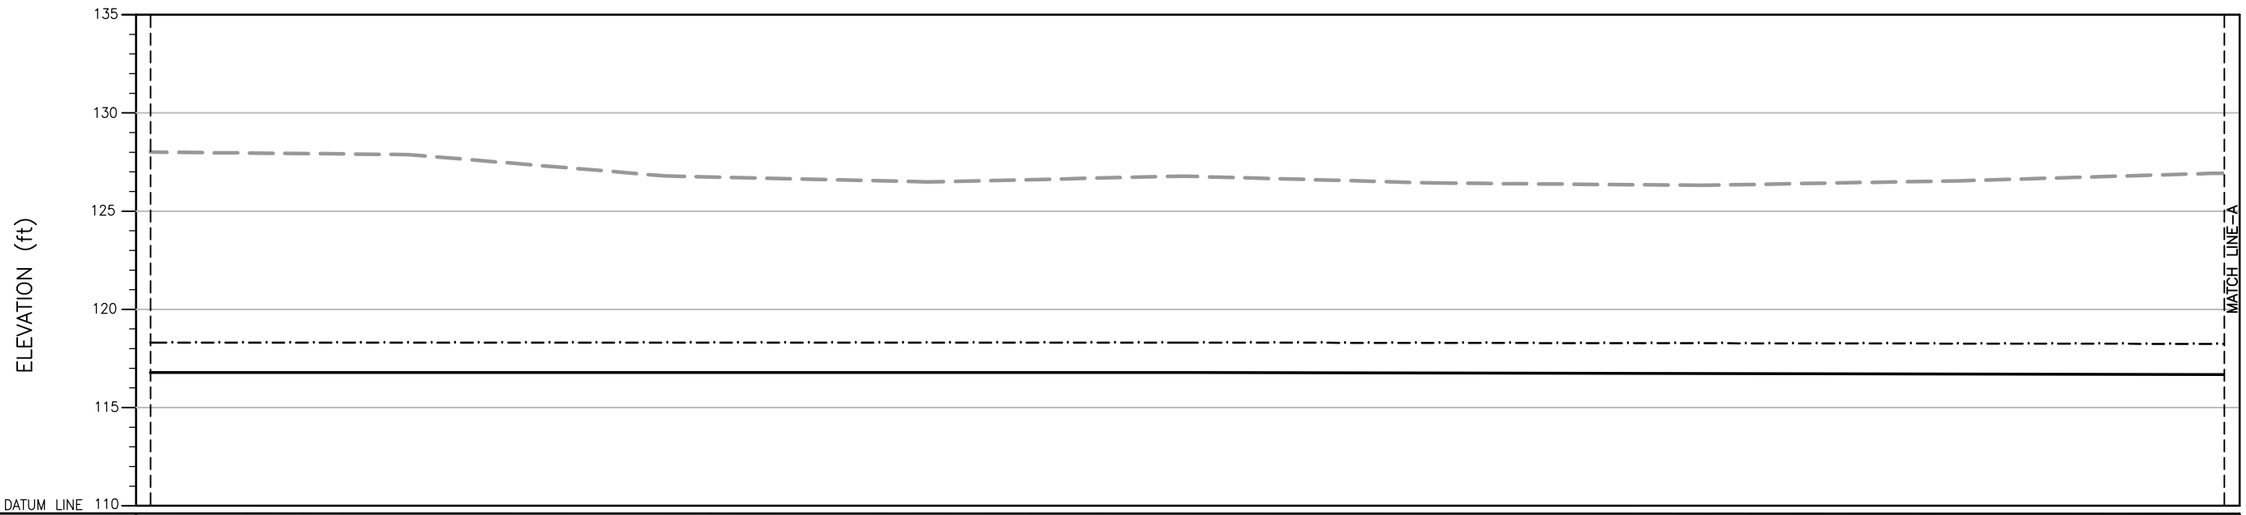

GL LAND SIDE (ft)	116.78				116.78				
GL RIVER SIDE (ft)	118.31				118.31				
ELEVATION (ft)	128.00	127.88	126.79	126.48	126.78	126.43	126.31	126.54	126.92
DISTANCE (MILE/FURLONG)	0/0	0/1	0/2	0/3	0/4	0/5	0/6	0/7	1/0

PROFILE

LEGEND:

GL LAND SIDE

GL RIVER SIDE

ELEVATION

0 4 10 FEET
VERTICAL SCALE
0 250 500 FEET
HORIZONTAL SCALE

NOTE:
1 MILE = 8 FURLONG
1 FURLONG = 660 FEET

(SHEET 1 OF 4)

CLIENT:
IRRIGATION DEPARTMENT
GOVERNMENT OF SINDH

SINDH RESILIENCE PROJECT
SINDH IRRIGATION DEPARTMENT

REV.	DATE	DESCRIPTION	BY	CKD.	APPR.

DRAWN	AA
CHECKED	
RECOMMENDED	
APPROVED	

IRRIGATION DEPARTMENT
S.M. BUND MILE 76-2 TO 80-0 FIRST DEFENCE LINE
LONGITUDINAL PROFILE
DISTANCE 0/0 TO DISTANCE 1/0

DATE | **DWG. NO.** | REV. 0