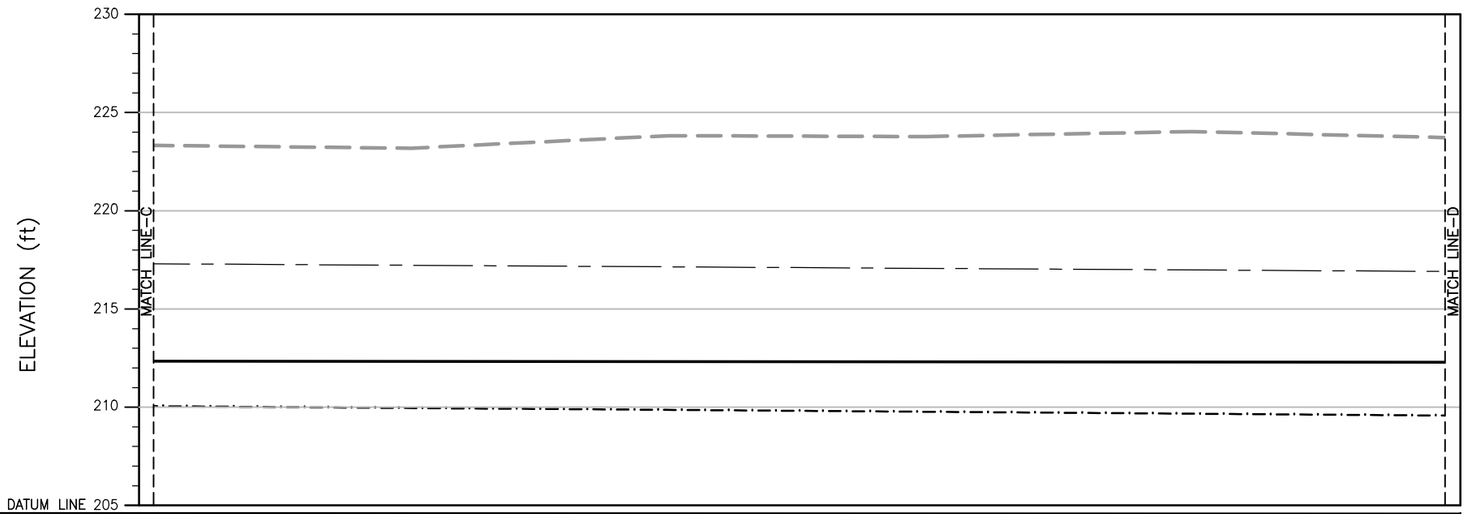

H.F.L. (ft)						
GL LAND SIDE (ft)						
GL RIVER SIDE (ft)						
ELEVATION (ft)	223.32	223.18	223.82	223.77	224.03	223.73
DISTANCE (MILE/FURLONG)	3/0	3/1	3/2	3/3	3/4	3/5

PROFILE

LEGEND:

GL LAND SIDE

GL RIVER SIDE

ELEVATION

HIGH FLOOD LEVEL (H.F.L.)

0 4 10 FEET
VERTICAL SCALE

0 250 500 FEET
HORIZONTAL SCALE

NOTE:

1. (1 MILE = 8 FURLONG) AND (1 FURLONG = 660 FEET)
2. THE HFL HAS BEEN ESTIMATED BASED ON THE SINDH BUND MANUAL AND IS YET TO BE VALIDATED BY HISTORIC OBSERVATION.

(SHEET 4 OF 5)

CLIENT:

IRRIGATION DEPARTMENT
GOVERNMENT OF SINDH

SINDH RESILIENCE PROJECT
SINDH IRRIGATION DEPARTMENT

REV.	DATE	DESCRIPTION	BY	CKD.	APPR.

DRAWN	AA
CHECKED	
RECOMMENDED	
APPROVED	

IRRIGATION DEPARTMENT
SECTION III MILE 6-1 TO 10-4 FIRST DEFENCE LINE
LONGITUDINAL PROFILE
DISTANCE 3/0 TO DISTANCE 3/5

DATE	DWG. NO.	REV.
MARCH, 2023	SRP/Section III Mile 6-1 TO 10-4/LP/04	0