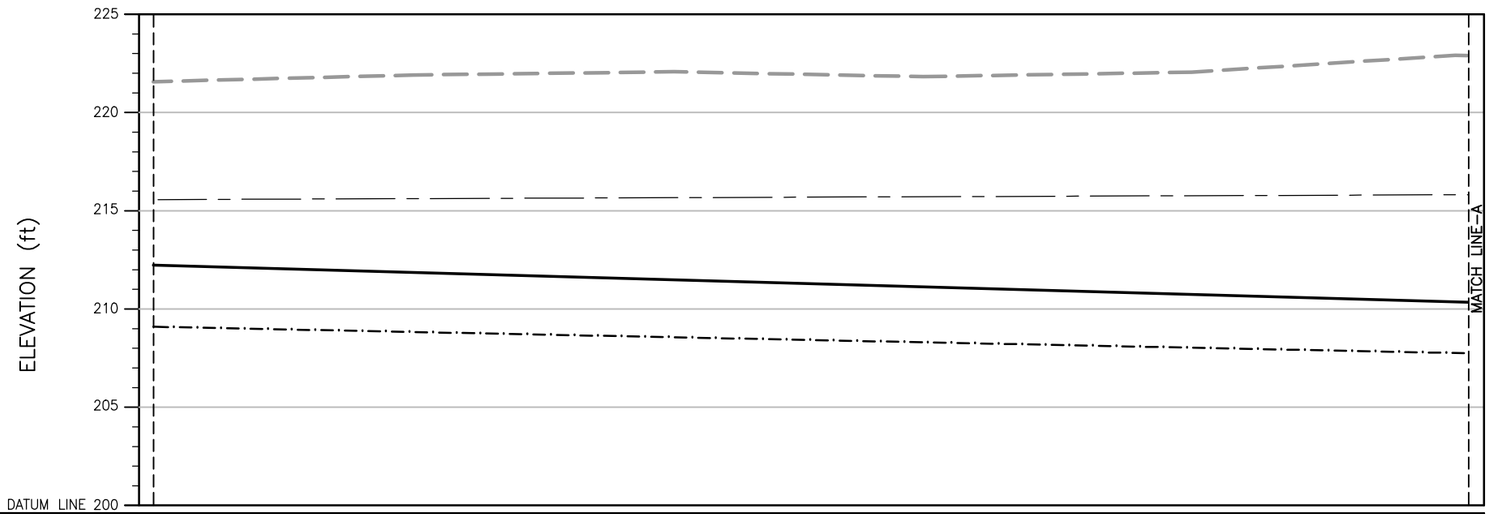

H.F.L. (ft)	215.57					
GL LAND SIDE (ft)	212.24					
GL RIVER SIDE (ft)	209.10					
ELEVATION (ft)	221.57	221.91	222.08	221.83	222.06	222.91
DISTANCE (MILE/FURLONG)	0/0	0/1	0/2	0/3	0/4	0/5

PROFILE

LEGEND:

GL LAND SIDE

GL RIVER SIDE

ELEVATION

HIGH FLOOD LEVEL (H.F.L.)

0 4 10 FEET
VERTICAL SCALE

0 250 500 FEET
HORIZONTAL SCALE

NOTE:

1. (1 MILE = 8 FURLONG) AND (1 FURLONG = 660 FEET)
2. THE HFL HAS BEEN ESTIMATED BASED ON THE SINDH BUND MANUAL AND IS YET TO BE VALIDATED BY HISTORIC OBSERVATION.

(SHEET 1 OF 2)

CLIENT:

IRRIGATION DEPARTMENT
GOVERNMENT OF SINDH

SINDH RESILIENCE PROJECT
SINDH IRRIGATION DEPARTMENT

REV.	DATE	DESCRIPTION	BY	CKD.	APPR.

DRAWN	AA
CHECKED	
RECOMMENDED	
APPROVED	

IRRIGATION DEPARTMENT
SECTION IV-A MILE 1-2 TO 0-0 FIRST DEFENCE LINE
LONGITUDINAL PROFILE
DISTANCE 0/0 TO DISTANCE 0/5

DATE	DWG. NO.	REV.
MARCH, 2023	SRP/Section IV-A Mile 1-2 To 0-0/LP/01	0