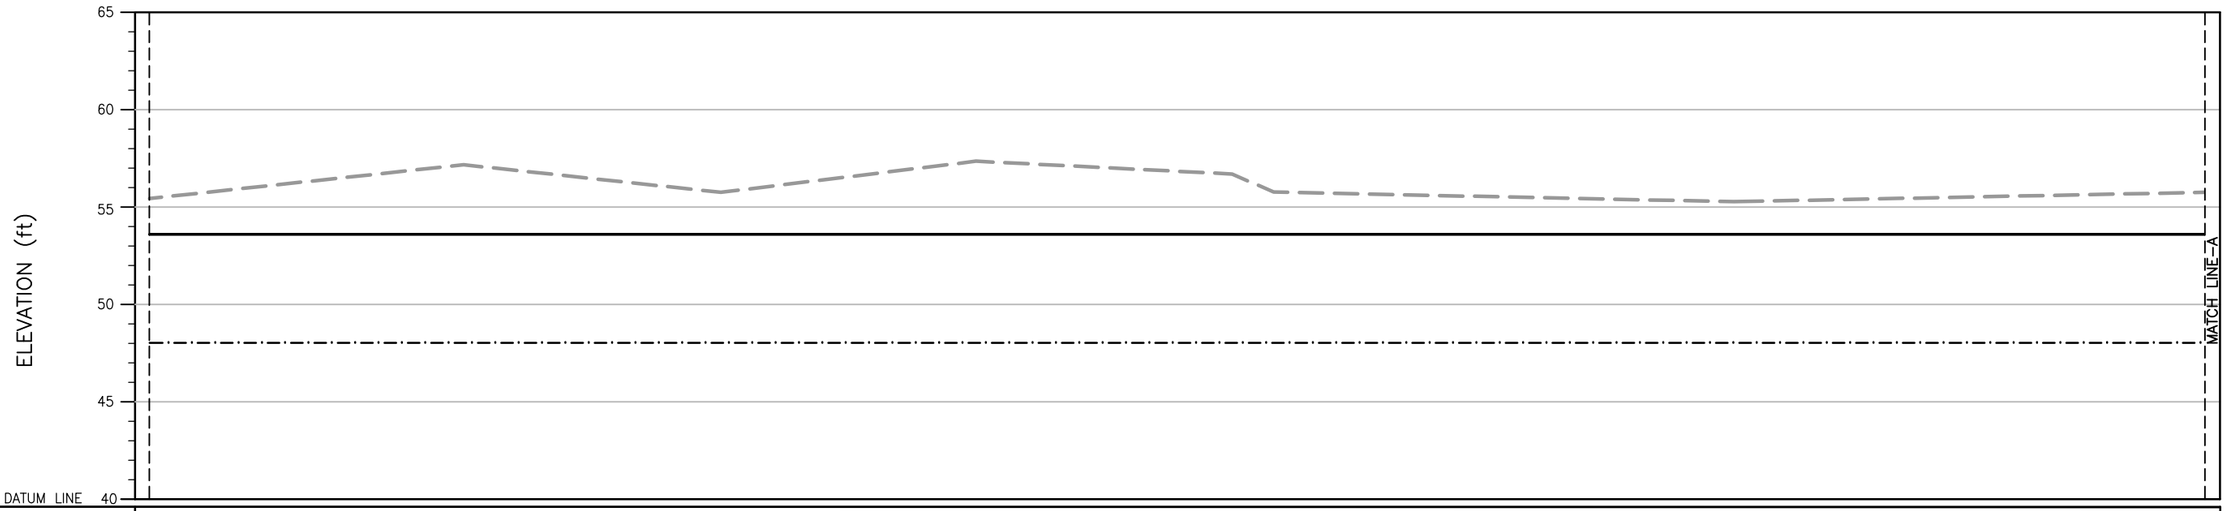

GL LAND SIDE	(ft)	53.60								
GL RIVER SIDE	(ft)	48.03								
ELEVATION	(ft)	55.44	57.17	55.76	57.36	56.70	55.77		55.28	
DISTANCE (MILE/FURLONG)	(ft)	0/0	0/1	0/2	0/3	0/4	0/5		0/6	

PROFILE

LEGEND:

GL LAND SIDE

GL RIVER SIDE

ELEVATION

0 4 10 FEET
VERTICAL SCALE
0 250 500 FEET
HORIZONTAL SCALE

(SHEET 1 OF 2)

CLIENT:

IRRIGATION DEPARTMENT
GOVERNMENT OF SINDH

SINDH RESILIENCE PROJECT
SINDH IRRIGATION DEPARTMENT

REV.	DATE	DESCRIPTION	BY	CKD.	APPR.

DRAWN	AA
CHECKED	
RECOMMENDED	
APPROVED	

IRRIGATION DEPARTMENT
SONDA LOOP BEHIND S.H BUND
LONGITUDINAL PROFILE
DISTANCE 0/0 TO DISTANCE 0/6

DATE | **DWG. NO.** | REV. 0