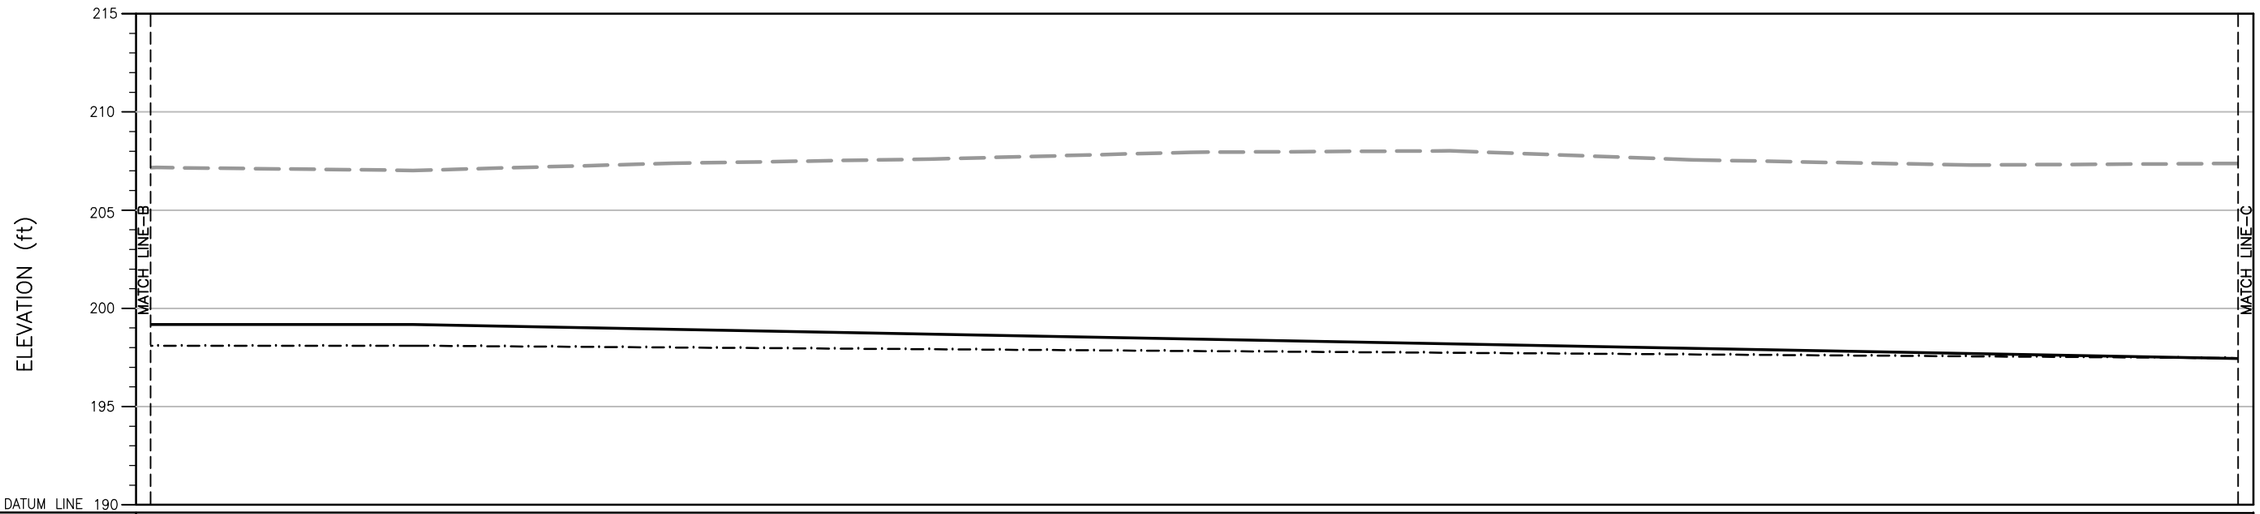

GL LAND SIDE (ft)		199.26							
GL RIVER SIDE (ft)		198.18							
ELEVATION (ft)	207.24	207.10	207.46	207.67	208.02	208.09	207.63	207.37	207.45
DISTANCE (MILE/FURLONG)	1/7	2/0	2/1	2/2	2/3	2/4	2/5	2/6	2/7

PROFILE

LEGEND:

GL LAND SIDE

GL RIVER SIDE

ELEVATION

0 4 10 FEET
VERTICAL SCALE
0 250 500 FEET
HORIZONTAL SCALE

NOTE:
1 MILE = 8 FURLONG
1 FURLONG = 660 FEET

(SHEET 3 OF 5)

CLIENT:
IRRIGATION DEPARTMENT
GOVERNMENT OF SINDH

SINDH RESILIENCE PROJECT
SINDH IRRIGATION DEPARTMENT

REV.	DATE	DESCRIPTION	BY	CKD.	APPR.

DRAWN	AA
CHECKED	
RECOMMENDED	
APPROVED	

IRRIGATION DEPARTMENT
WEST FEEDER BUND MILE 0-0 TO 4-0 FIRST DEFENCE LINE
LONGITUDINAL PROFILE
DISTANCE 1/7 TO DISTANCE 2/7

DATE | **DWG. NO.** | REV. 0