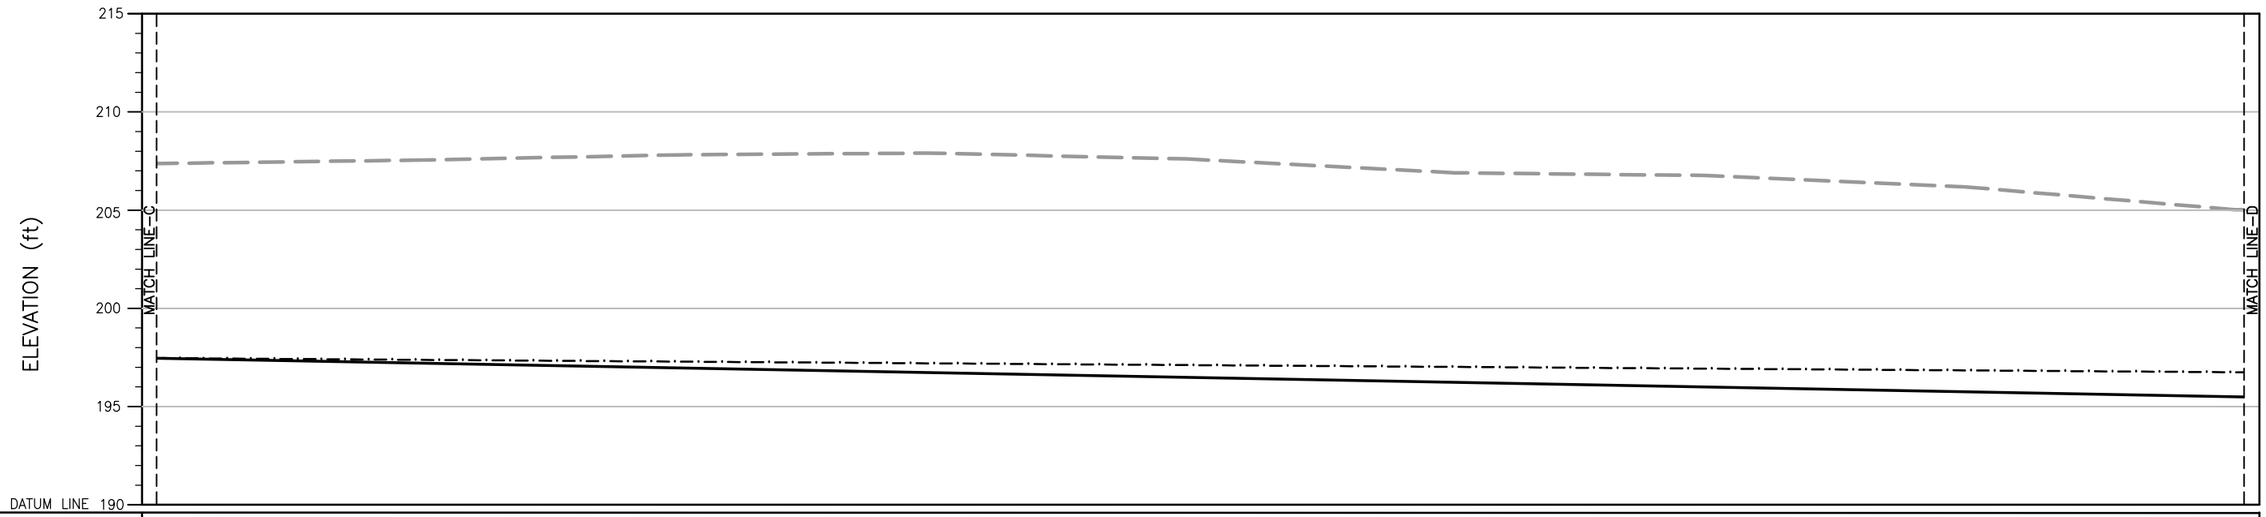


| | | | | | | | | | |
|---|---|---|---|---|---|---|---|---|---|
| GL LAND SIDE (ft) | | | | | | | | | |
| GL RIVER SIDE (ft) | | | | | | | | | |
| ELEVATION (ft) | 207.45 | 207.62 | 207.89 | 207.98 | 207.68 | 206.97 | 206.84 | 206.26 | 205.10 |
| DISTANCE (MILE/FURLONG) | 2/7 | 3/0 | 3/1 | 3/2 | 3/3 | 3/4 | 3/5 | 3/6 | 3/7 |

**PROFILE**

LEGEND:

GL LAND SIDE

GL RIVER SIDE

ELEVATION

0 4 10 FEET
VERTICAL SCALE
0 250 500 FEET
HORIZONTAL SCALE

NOTE:
1 MILE = 8 FURLONG
1 FURLONG = 660 FEET

**(SHEET 4 OF 5)**

CLIENT:
**IRRIGATION DEPARTMENT**
GOVERNMENT OF SINDH

**SINDH RESILIENCE PROJECT**
SINDH IRRIGATION DEPARTMENT

| REV. | DATE | DESCRIPTION | BY | CKD. | APPR. |
|---|---|---|---|---|---|
| | | | | | |

| | |
|---|---|
| DRAWN | AA |
| CHECKED | |
| RECOMMENDED | |
| APPROVED | |

**IRRIGATION DEPARTMENT**
**WEST FEEDER BUND MILE 0-0 TO 4-0 FIRST DEFENCE LINE**
**LONGITUDINAL PROFILE**
DISTANCE 2/7 TO DISTANCE 3/7

DATE | **DWG. NO.** | REV. 0