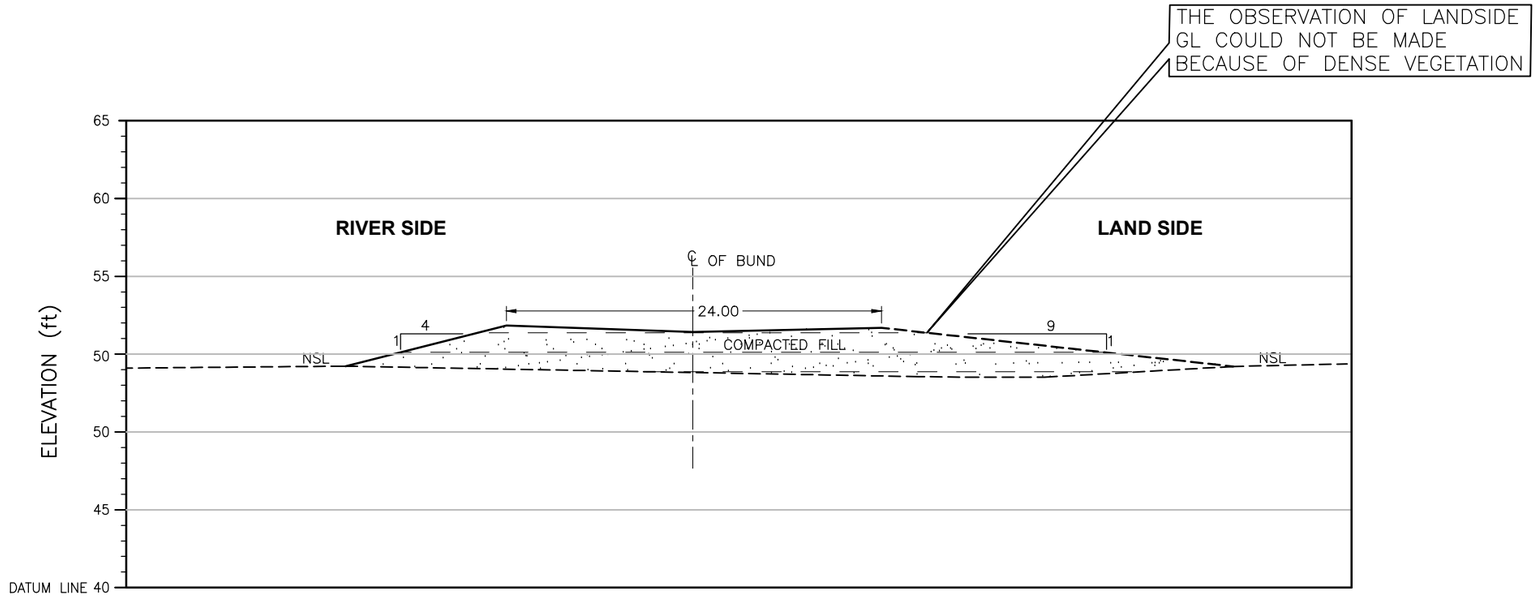

R.L	(ft)	54.22	56.82	56.42	56.68	54.20
DISTANCE	(ft)	0.00	10.33	22.31	34.41	57.00

CROSS SECTION

Distance (ft)	X	Y
0.00	402659.361	2749556.53
10.33	402656.227	2749556.83
22.31	402654.329	2749561.1
34.41	402650.257	2749561.74
57.00		

CRS: UTM42N

LEGEND:

STONE PICHTING

COMPACTED FILL

0 5 10 FEET
SCALE

SHEET 2

CLIENT:

IRRIGATION DEPARTMENT
GOVERNMENT OF SINDH

SINDH RESILIENCE PROJECT
SINDH IRRIGATION DEPARTMENT

REV.	DATE	DESCRIPTION	BY	CKD.	APPR.

DRAWN	AA
CHECKED	
RECOMMENDED	
APPROVED	

IRRIGATION DEPARTMENT
LINK CANAL KBT
Link Canal - KBT Circle at RD 83

DATE | **DWG. NO.** | REV. 0